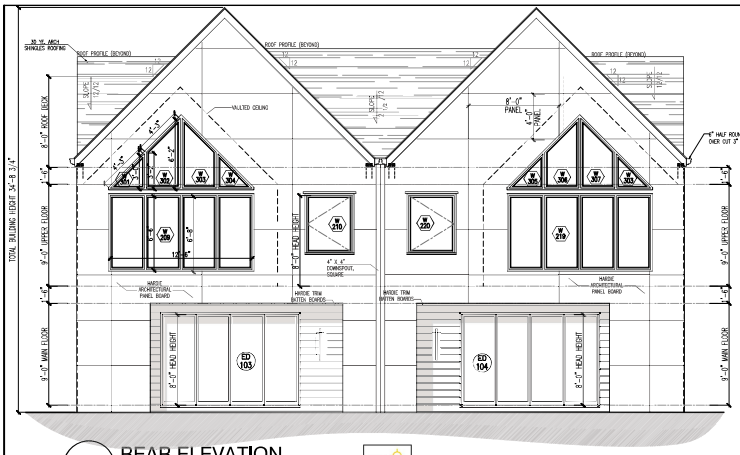

1 REAR ELEVATION
4300 ROSELAND AVENUE

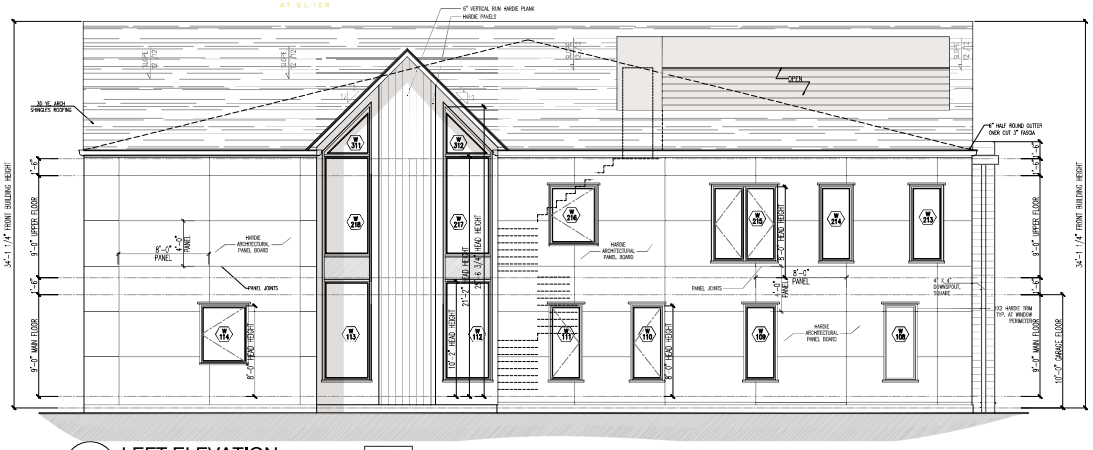

2 LEFT ELEVATION
4300 ROSELAND AVENUE

* UPPER FLOOR WINDOW SCHEDULE *

NUMBER	SIZE & DESCRIPTION	HEAD HEIGHT	REMARKS
W 201	3'-0" x 6'-0" FIXED	8'-0" A.F.F.	N/A
W 202	15'-8" x 6'-4" CASEMENTS	8'-0" A.F.F.	N/A
W 203	2'-8" x 6'-0" FIXED	8'-0" A.F.F.	N/A
W 204	2'-8" x 6'-0" FIXED	8'-0" A.F.F.	N/A
W 205	5'-4" x 6'-4" CASEMENTS	8'-0" A.F.F.	N/A
W 206	4'-0" x 5'-0" CASEMENTS	8'-0" A.F.F.	N/A
W 207	4'-0" x 8'-8" FIXED	21'-2" A.F.F.	N/A
W 208	4'-0" x 8'-8" FIXED	21'-2" A.F.F.	N/A
W 209	12'-7" x 6'-6" FIXED	8'-0" A.F.F.	N/A
W 210	4'-8" x 5'-0" CASEMENTS	8'-0" A.F.F.	N/A
W 211	3'-3" x 6'-0" FIXED	8'-0" A.F.F.	N/A
W 212	15'-8" x 6'-4" CASEMENTS	8'-0" A.F.F.	N/A
W 213	2'-8" x 6'-0" FIXED	8'-0" A.F.F.	N/A
W 214	2'-8" x 6'-0" FIXED	8'-0" A.F.F.	N/A
W 215	5'-4" x 6'-4" CASEMENTS	8'-0" A.F.F.	N/A
W 216	4'-0" x 5'-0" CASEMENTS	8'-0" A.F.F.	N/A
W 217	4'-0" x 8'-8" FIXED	21'-2" A.F.F.	N/A
W 218	4'-0" x 8'-8" FIXED	21'-2" A.F.F.	N/A
W 301	3'-0" x 3'-2" FIXED	SILL @ 8'-8" A.F.F.	FIXED SPECIALTY SHAPE
W 302	3'-0" x 6'-2" FIXED	SILL @ 8'-8" A.F.F.	FIXED SPECIALTY SHAPE
W 303	3'-0" x 6'-2" FIXED	SILL @ 8'-8" A.F.F.	FIXED SPECIALTY SHAPE
W 304	3'-0" x 3'-2" FIXED	SILL @ 8'-8" A.F.F.	FIXED SPECIALTY SHAPE
W 305	3'-0" x 3'-2" FIXED	SILL @ 8'-8" A.F.F.	FIXED SPECIALTY SHAPE
W 306	3'-0" x 6'-2" FIXED	SILL @ 8'-8" A.F.F.	FIXED SPECIALTY SHAPE
W 307	3'-0" x 6'-2" FIXED	SILL @ 8'-8" A.F.F.	FIXED SPECIALTY SHAPE
W 308	3'-0" x 3'-2" FIXED	SILL @ 8'-8" A.F.F.	FIXED SPECIALTY SHAPE
W 309	4'-0" x 4'-3" FIXED	SILL @ 21'-4" A.F.F.	FIXED SPECIALTY SHAPE
W 310	4'-0" x 4'-3" FIXED	SILL @ 21'-4" A.F.F.	FIXED SPECIALTY SHAPE
W 311	4'-0" x 4'-3" FIXED	SILL @ 21'-4" A.F.F.	FIXED SPECIALTY SHAPE
W 312	4'-0" x 4'-3" FIXED	SILL @ 21'-4" A.F.F.	FIXED SPECIALTY SHAPE

* EXTERIOR DOOR SCHEDULE *

NUMBER	SIZE & DESCRIPTION	MATERIAL	REMARKS
ED 101	4'-0" x 9'-0" PIVOT FRONT DOOR	WOOD/TEMP. GLASS	N/A
ED 102	16'-0" x 9'-0" OVERHEAD GARAGE DOOR	WOOD	N/A
ED 103	(4) 3'-0" X 8'-0" SLIDING PANEL DOORS.	ALUMINUM/TEMP. GLASS	N/A
ED 104	(4) 3'-0" X 8'-0" SLIDING PANEL DOORS.	ALUMINUM/TEMP. GLASS	N/A
ED 105	16'-0" x 9'-0" OVERHEAD GARAGE DOOR	WOOD	N/A
ED 106	4'-0" x 9'-0" PIVOT FRONT DOOR	WOOD/TEMP. GLASS	N/A
ED 301	3'-0" x 8'-0" PIVOT FRONT DOOR	WOOD	N/A
ED 302	3'-0" x 8'-0" PIVOT FRONT DOOR	WOOD	N/A
ED 303	3'-0" x 8'-0" PIVOT FRONT DOOR	WOOD	N/A
ED 304	3'-0" x 8'-0" PIVOT FRONT DOOR	WOOD	N/A

* MAIN FLOOR WINDOW SCHEDULE *

NUMBER	SIZE & DESCRIPTION	HEAD HEIGHT	REMARKS
W 101	2'-8" x 6'-8" FIXED	9'-0" A.F.F. GARAGE FLR. LEVEL	N/A
W 102	2'-8" x 6'-8" FIXED	9'-0" A.F.F. GARAGE FLR. LEVEL	N/A
W 103	2'-8" x 6'-4" CASEMENT	8'-0" A.F.F.	N/A
W 104	2'-8" x 6'-4" CASEMENT	8'-0" A.F.F.	
W 105	4'-0" x 8'-8" FIXED	10'-2" A.F.F.	N/A
W 106	4'-0" x 8'-8" FIXED	10'-2" A.F.F.	N/A
W 107	4'-0" x 5'-0" CASEMENT	8'-0" A.F.F.	N/A
W 108	2'-8" x 6'-8" FIXED	9'-0" A.F.F. GARAGE FLR. LEVEL	N/A
W 109	2'-8" x 6'-8" FIXED	9'-0" A.F.F. GARAGE FLR. LEVEL	N/A
W 110	2'-8" x 6'-4" CASEMENT	8'-0" A.F.F.	
W 111	2'-8" x 6'-4" CASEMENT	8'-0" A.F.F.	N/A
W 112	4'-0" x 8'-8" FIXED	10'-2" A.F.F.	N/A
W 113	4'-0" x 8'-8" FIXED	10'-2" A.F.F.	N/A
W 114	4'-0" x 5'-0" CASEMENT	8'-0" A.F.F.	N/A

ATELIER
AT-ELIER
Residential Interiors
Commercial Interiors
Furniture Design
Kitchen Design | Bath Design

CONSULTANTS:

PROJECT:

PRIVATE RESIDENCE

4300 ROSELAND AVENUE
DALLAS TEXAS, 75204

THIS DOCUMENT IS PROTECTED BY THE COPYRIGHT LAWS OF THE UNITED STATES. THIS DOCUMENT MAY NOT BE REPRODUCED, DISTRIBUTED OR TRANSMITTED IN ANY FORM OR BY ANY MEANS, ELECTRONIC OR MECHANICAL, WITHOUT THE EXPRESS PRIOR WRITTEN PERMISSION OF THE ARCHITECT.

NO.	REVISION/ISSUE	DATE
01	REVISION SET 05/20/20	
02	MEP SET 5/30/2020	

PROFESSIONAL SEAL:

ARCHITECTURE SET
RELEASED FOR CONSTRUCTION

SHEET TITLE: ELEVATIONS

DATE: LATEST: 06.2020

SCALE: 1/4" = 1'-0"

SHEET: A-401