IMPORTANT NOTE:
REFER TO SHEET **L0.01** FOR ALL GENERAL NOTES, SYMBOL LEGENDS, MATERIAL CALLOUTS AND REQUIRED SUBMITTALS.

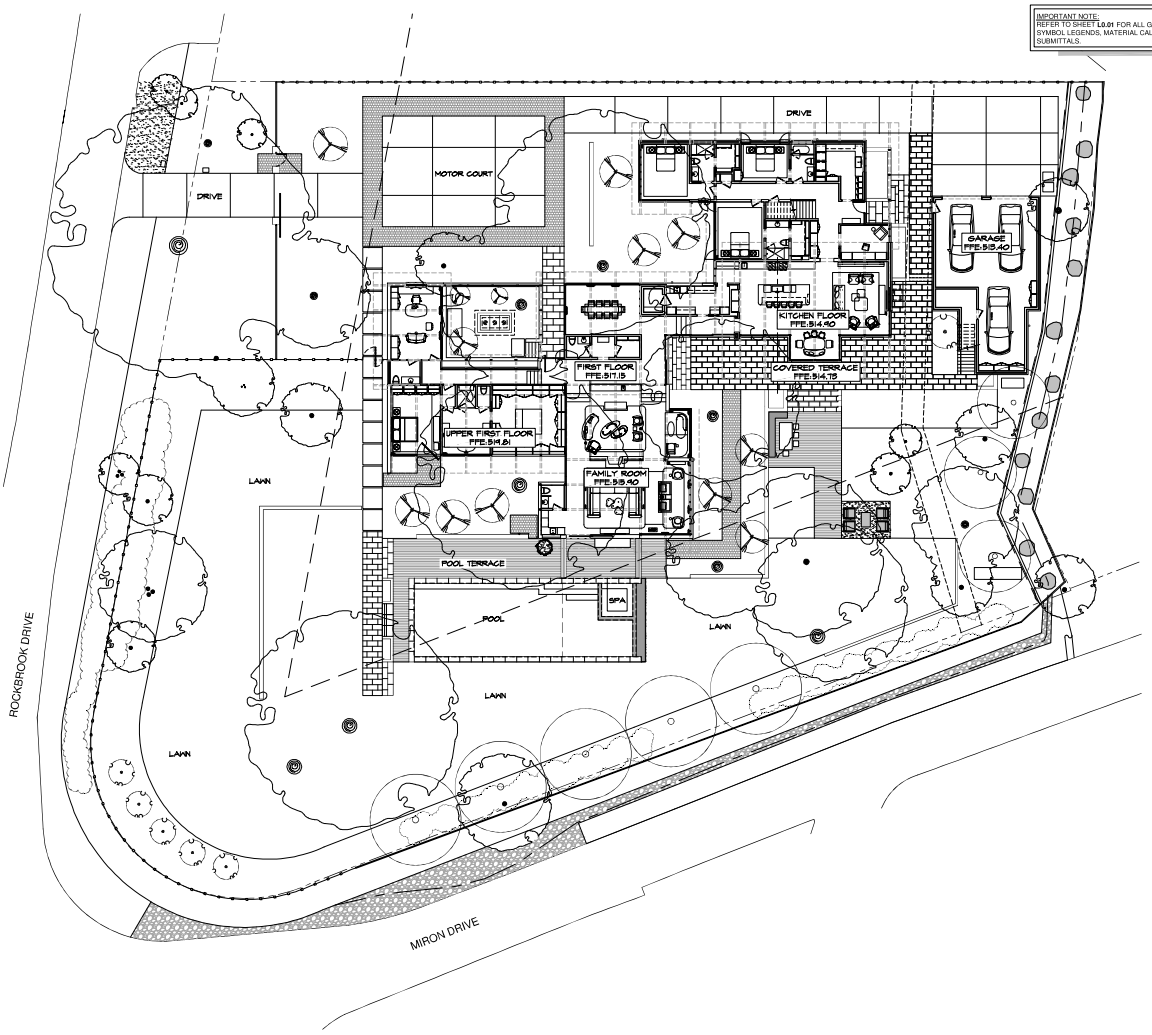

NORTH

Scale: 3/32" = 1'-0"

Site Plan | A

Scale: 3/32" = 1'-0"

2001 N. Lamar St.
Suite 100
Dallas, Texas 75202
214.871.0568 tel
214.871.1507 fax
mesadesigngroup.com

Project Name

Witter Residence
9612 Rockbrook Dr.
Dallas, Texas 75220
Project No: 22455

Issue Title

Construction Documents
Issue Date: 12.05.2025

This drawing and the design shown is the property of MESA Design Associates. Issued also to MESA. The reproduction, copying or use of this drawing without the written consent of MESA is prohibited and any infringement will be subject to legal action. © Copyright 2022MESA

	Date	Description
1	12/17/2025	SET REVISIONS

Document Title

SITE PLAN

Sheet No.

L2.01