| LEGEND | |
|---|---|
| | EXISTING TREE |
| → | FLOW DIRECTION |
| AREAS | SQ.FT |
| LAND | 28886.35 I |
| EXISTING STRUCTURE | NONE |
| Proposed Child care Facility | 3500 |
| PLAY AREA | 3879.25 |

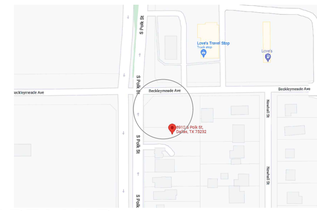


AREA MAP

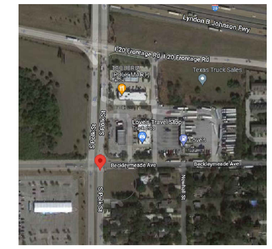


AERIAL MAP

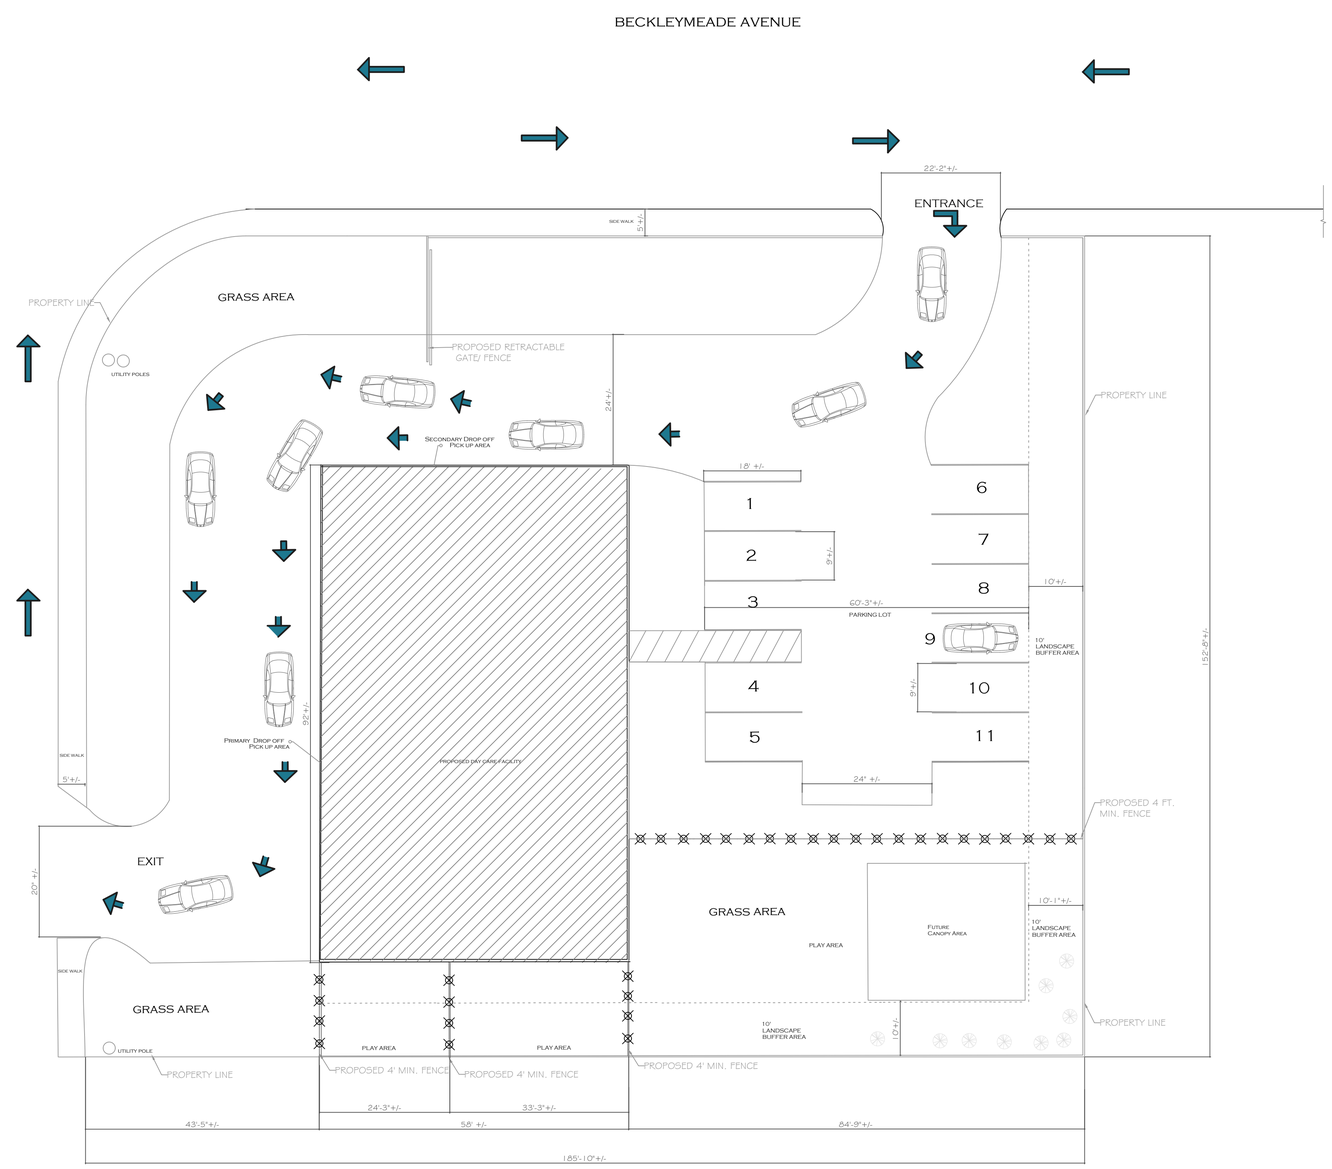


N

SITE PLAN

3/32"=1'-0"

PROJECT : GENESIS

DORIANBAHR®

Genesis Child Care Center
Dorian Bahr | Dorian Development
909 business parkway,Richardson, TX.75081
214.698.9936

DATE DRAWN: 04/26/2022

| DATE | REVISON | INITIAL |
|---|---|---|
| 05/02/22 | REV 1 | LG |
| 08/21/22 | REV 2 | SD |
| 08/22/22 | REV 3 | SD |
| 09/01/22 | REV 4 | SD |
| 09/30/22 | REV 5 | SD |
| 10/13/22 | REV 5 | SD |

DORIAN DEVELOPMENT

ARCHITECTURE PLANNING DESIGN

Case #
Z212-264