Front Yard View

1:77.75

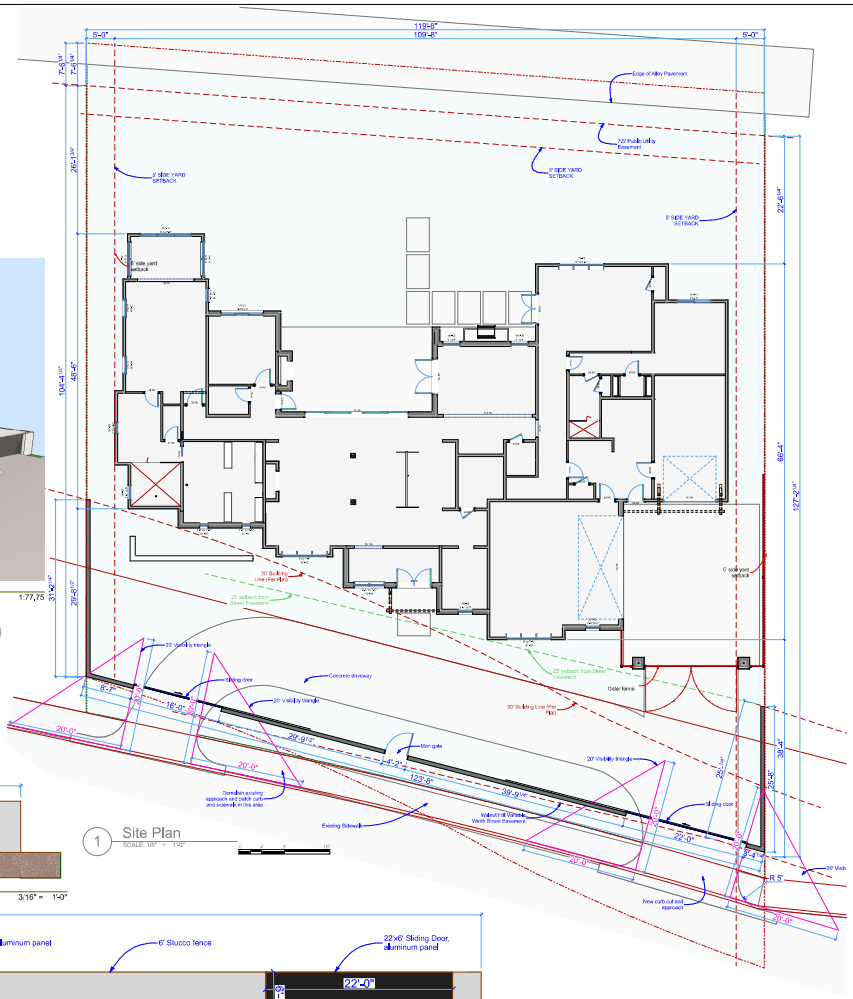

1 Site Plan

SCALE: 1/8" = 1'-0"

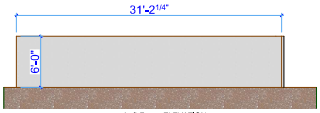

Left Fence ELEVATION

3/16" = 1'-0"

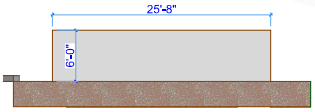

Right Fence ELEVATION

3/16" = 1'-0"

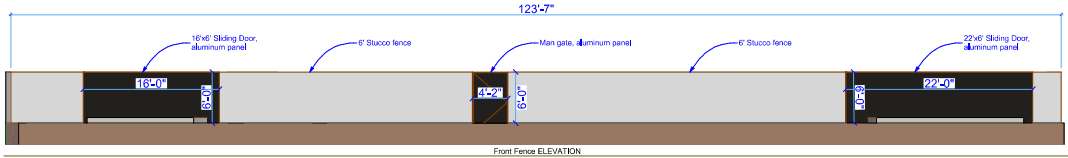

Front Fence ELEVATION

3/16" = 1'-0"

BIMcloud: designshopdallas - BIMcloud Software as a Service Libraries/Design Shop Projects/6452 Walnut Hill - 02-11-26

design shop
HOME & INTERIORS

9840 N. Central Expy.
Suite D-310
Dallas, TX 75231
www.designshopdallas.com

Oday Residence

6452 Walnut Hill Ln.
Dallas TX 75230

Lt 6/ Blk 1/5478

David Oday

Design Status:
CD1.1

6/5/2026

Built by:

PANTUM HOMES

Dallas, TX
www.pantumhomes.com

PROJECT:	6452 Walnut Hill Ln.
DATE:	6/5/2026
DRAWN BY:	BWD
COPYRIGHT	

SHEET TITLE

STREET WALL DESIGN