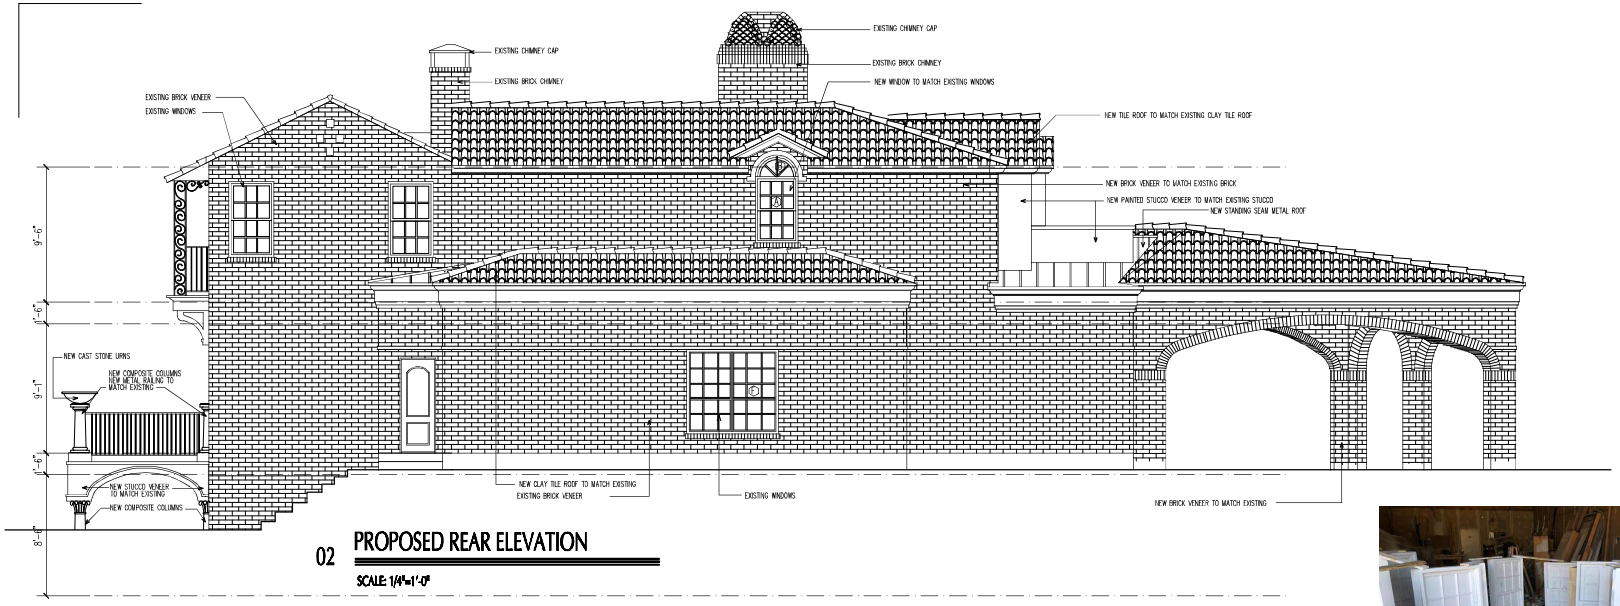

02 PROPOSED REAR ELEVATION

SCALE: 1/4"=1'-0"

WINDOW SCHEDULE

MARK	SIZE	WINDOW	FRAME		HEAD HEIGHT	REMARKS
A	3'-0"X4'-8" SHDL	WD	WD		@ 8'-4" AFF	WOOD SINGLE HUNG WINDOW TO MATCH EXISTING
B	3'-0"X1'-6" 1/2 RND.	WD	WD		8'-2" AFF	WOOD SINGLE HUNG WINDOW TO MATCH EXISTING
C	3'-0"X5'-0" SHDL	WD	WD		@ 6'-8" AFF	WOOD SINGLE HUNG WINDOW TO MATCH EXISTING
D	PR. 2'-6"X5'-4" SHDL	WD	WD		@6'-8" AFF	WOOD SINGLE HUNG WINDOW TO MATCH EXISTING
E	6'-0"X2'-0" ELIP. DL	WD	WD		@7'-0" AFF	WOOD SINGLE HUNG WINDOW TO MATCH EXISTING
F	PR. 3'-0"X6'-0" SHDL	WD	WD		@7'-1" AFF	WOOD SINGLE HUNG WINDOW TO MATCH EXISTING TO REPLACE ALUMINUM WDWS.

NOTE:
STOP BLOCK OPENING CONTROL DEVICES SHALL BE PROVIDED ON ALL WINDOWS MORE THAN 72" ABOVE FINISH GRADE OR OTHER SURFACES BELOW SUCH AS ROOFS... THE STOP BLOCK DEVICES SHALL BE ABLE TO BE DEACTIVATED SO THE WINDOW CAN OPEN TO 5.7 S.F OF CLEAR OPENING FOR EGRESS REQUIREMENTS OR ACTIVATED SO THE WINDOW CANNOT OPEN TO MORE THAN 4" CLEAR FROM THE SILL.

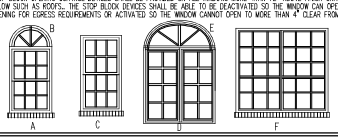

03 AVALON WINDOW SAMPLE

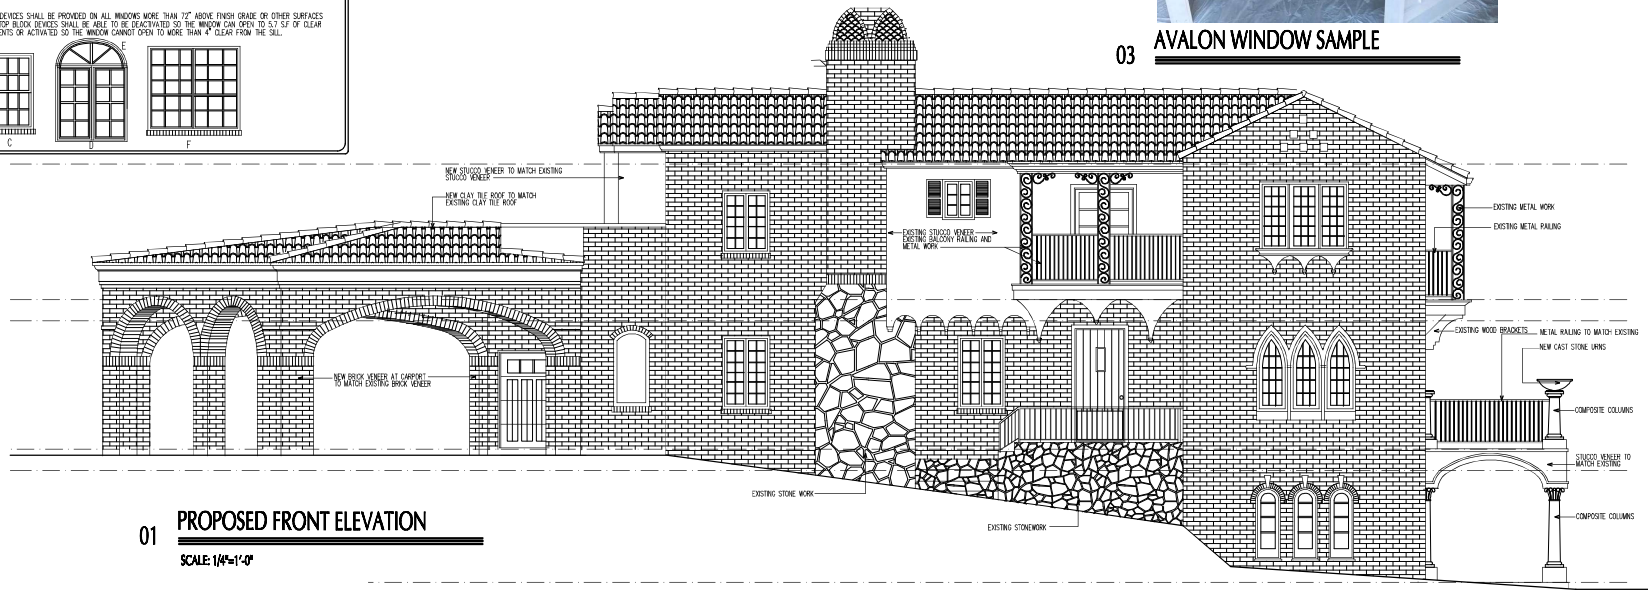

01 PROPOSED FRONT ELEVATION

SCALE: 1/4"=1'-0"

DRAWN BY: F.S.G.
CHECKED BY: D.P.H.
DATE: 08.01.2024
ISSUED FOR PERMIT:
ISSUE FOR PRICING:
ISSUE FOR CONSTRUCTION:
REVISIONS:

© 2024 by RPGA DESIGN GROUP, INC.
All rights reserved.
THIS DOCUMENT IS THE PROPERTY OF RPGA DESIGN GROUP, INC. AND MUST BE RETURNED UPON REQUEST. REPRODUCTION OR USE WITHOUT ITS WRITTEN PERMISSION.

RPGA DESIGN GROUP, INC.
Architecture SpacePlanning Interiors
1101 S. Jennings Ave., Suite 100 Fort Worth, Texas 76104 817.332.3477 Fax 817.332.3477 Mobile 972.442.8985
www.rpgasearchitects.com @RPGADesignGroupInc

RENOVATIONS TO THE LEWRIGHT RESIDENCE

DALLAS, TEXAS

REGISTERED ARCHITECT RICHARD C. GARRETT 9142 STATE OF TEXAS

PROJECT NO.
XXXX-XXX-X

SHEET NO.
A-3.01

02 PROPOSED LEFT SIDE ELEVATION

SCALE: 1/4"=1'-0"

WINDOW SCHEDULE

MARK	SIZE	WINDOW	STYLE		SILL HEIGHT	REMARKS
A	3'-0"X4'-8" SHDL	WD	WD		@ 8'-0" AFF	WOOD SINGLE HUNG WINDOW TO MATCH EXISTING
B	3'-0"x1'-6" 1/2 RND.	WD	WD		10'-3" AFF	WOOD SINGLE HUNG WINDOW TO MATCH EXISTING
C	3'-0"X5'-0"SHDL	WD	WD		@ 6'-0" AFF	WOOD SINGLE HUNG WINDOW TO MATCH EXISTING
D	PR. 2'-6"x5'-6"SHDL	WD	WD		@6'-0" AFF	WOOD SINGLE HUNG WINDOW TO MATCH EXISTING
E	6'-0"x2'-0" ELIP. 3L	WD	WD		@10'-8" AFF	WOOD SINGLE HUNG WINDOW TO MATCH EXISTING
F	PR. 3'-0"X6'-0"SHDL	WD	WD		@7'-3" AFF	WOOD SINGLE HUNG WINDOW TO MATCH EXISTING TO REPLACE ALUMINUM WOWS.

NOTE:
STOP BLOCK OPENING CONTROL DEVICES SHALL BE PROVIDED ON ALL WINDOWS MORE THAN 72" ABOVE FINISH GRADE OR OTHER SURFACES BELOW SUCH AS ROOFS,. THE STOP BLOCK DEVICES SHALL BE ABLE TO BE DEACTIVATED SO THE WINDOW CAN OPEN TO 5.7 S.F OF CLEAR OPENING FOR EGRESS REQUIREMENTS OR ACTIVATED SO THE WINDOW CANNOT OPEN TO MORE THAN 4" CLEAR FROM THE SILL.

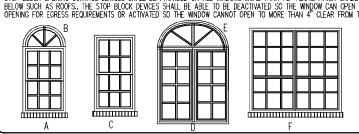

01 PROPOSED RIGHT SIDE ELEVATION

SCALE: 1/4"=1'-0"

DRAWN BY: F.S.G.
CHECKED BY: D.P.H.
DATE: 08.01.2024
ISSUED FOR PERMIT:
ISSUE FOR PRICING:
ISSUE FOR CONSTRUCTION:
REVISIONS:

© 2024 by RPGA DESIGN GROUP, INC.
All rights reserved.
THIS DOCUMENT IS PROPRIETARY AND THE PROPERTY OF RPGA DESIGN GROUP, INC. ANY REPRODUCTION, IN WHOLE OR IN PART, WITHOUT WRITTEN PERMISSION OF RPGA DESIGN GROUP, INC. IS PROHIBITED.

RPGA
DESIGN GROUP, INC.
Architecture SpacePlanning Interiors
101 S. Jennings Ave., Suite 100 Fort Worth, Texas 76104 817.332.5977 Fax 817.332.5987 Main 972.445.6515
www.rpgaarchitecture.com @RPGADesignGroupInc

RENOVATIONS TO
THE LEWRIGHT RESIDENCE
DALLAS, TEXAS

REGISTERED ARCHITECT RICHARD P. GRAY 15143 STATE OF TEXAS

PROJECT NO.
XXXX-XXX-X

SHEET NO.
A-3.02