EXHIBIT A

STREETSCAPE ELEMENTS IN R.O.W. ALONG ELM STREET			
KEY	ELEMENT	QTY.	TOTAL SF
	LANDSCAPE AND IRRIGATION AREAS	-	822
	STREET TREE	1	-

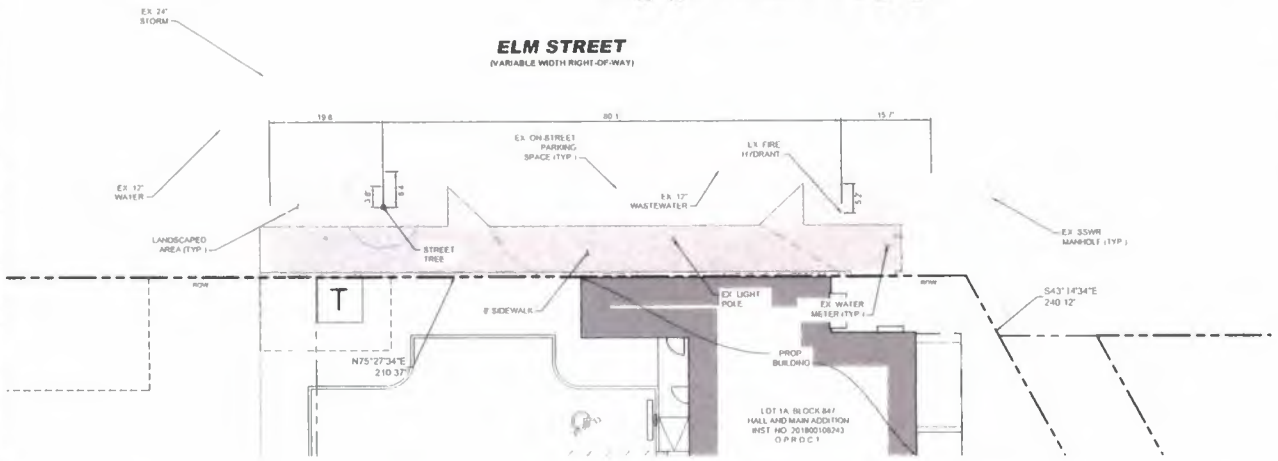

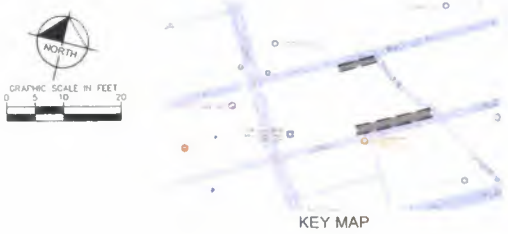

BLOCK 847

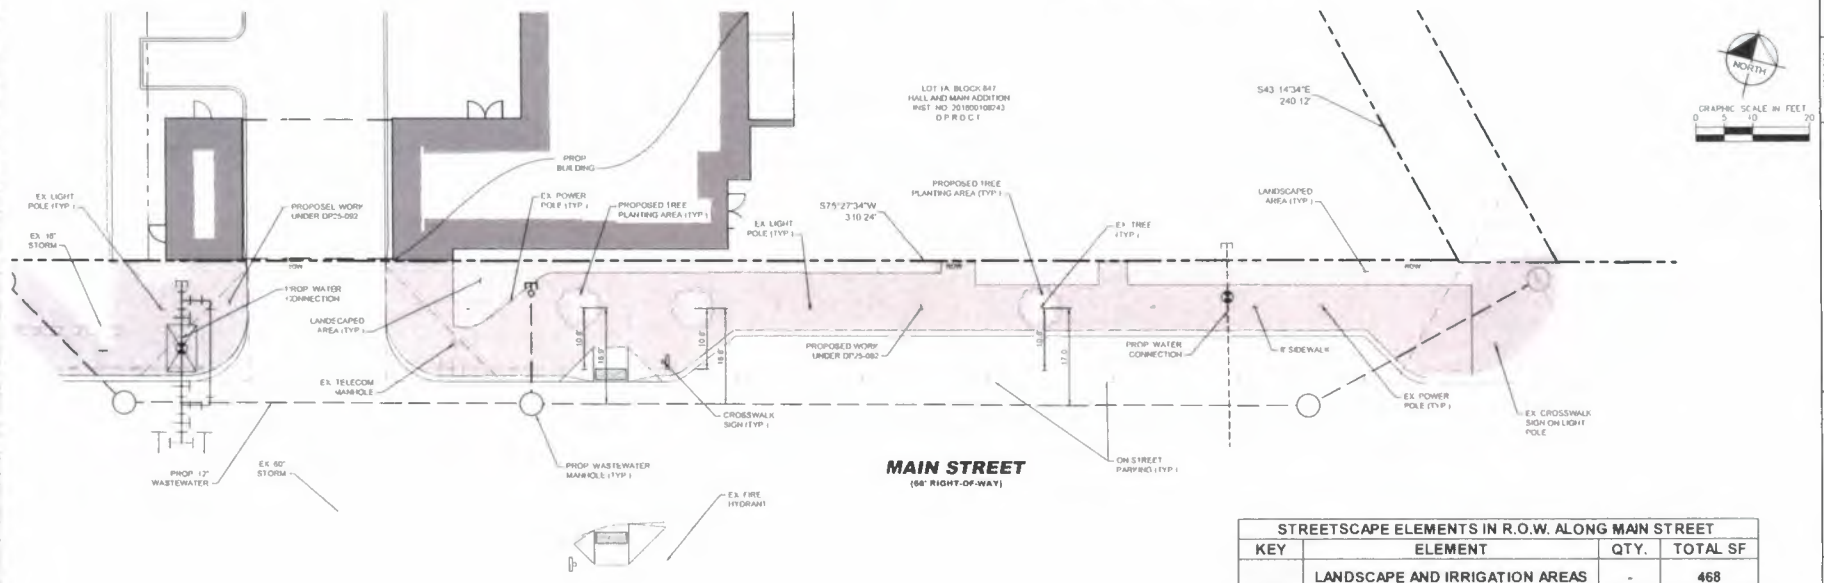

STREETSCAPE ELEMENTS IN R.O.W. ALONG MAIN STREET			
KEY	ELEMENT	QTY.	TOTAL SF
	LANDSCAPE AND IRRIGATION AREAS	-	468
	EXISTING STREET TREE	3	-

Kimley»Horn

DEEP ELLUM 30-UNIT MF
CITY OF DALLAS
DALLAS COUNTY, TEXAS

LICENSE AGREEMENT EXHIBIT

SHEET NUMBER
EX-A