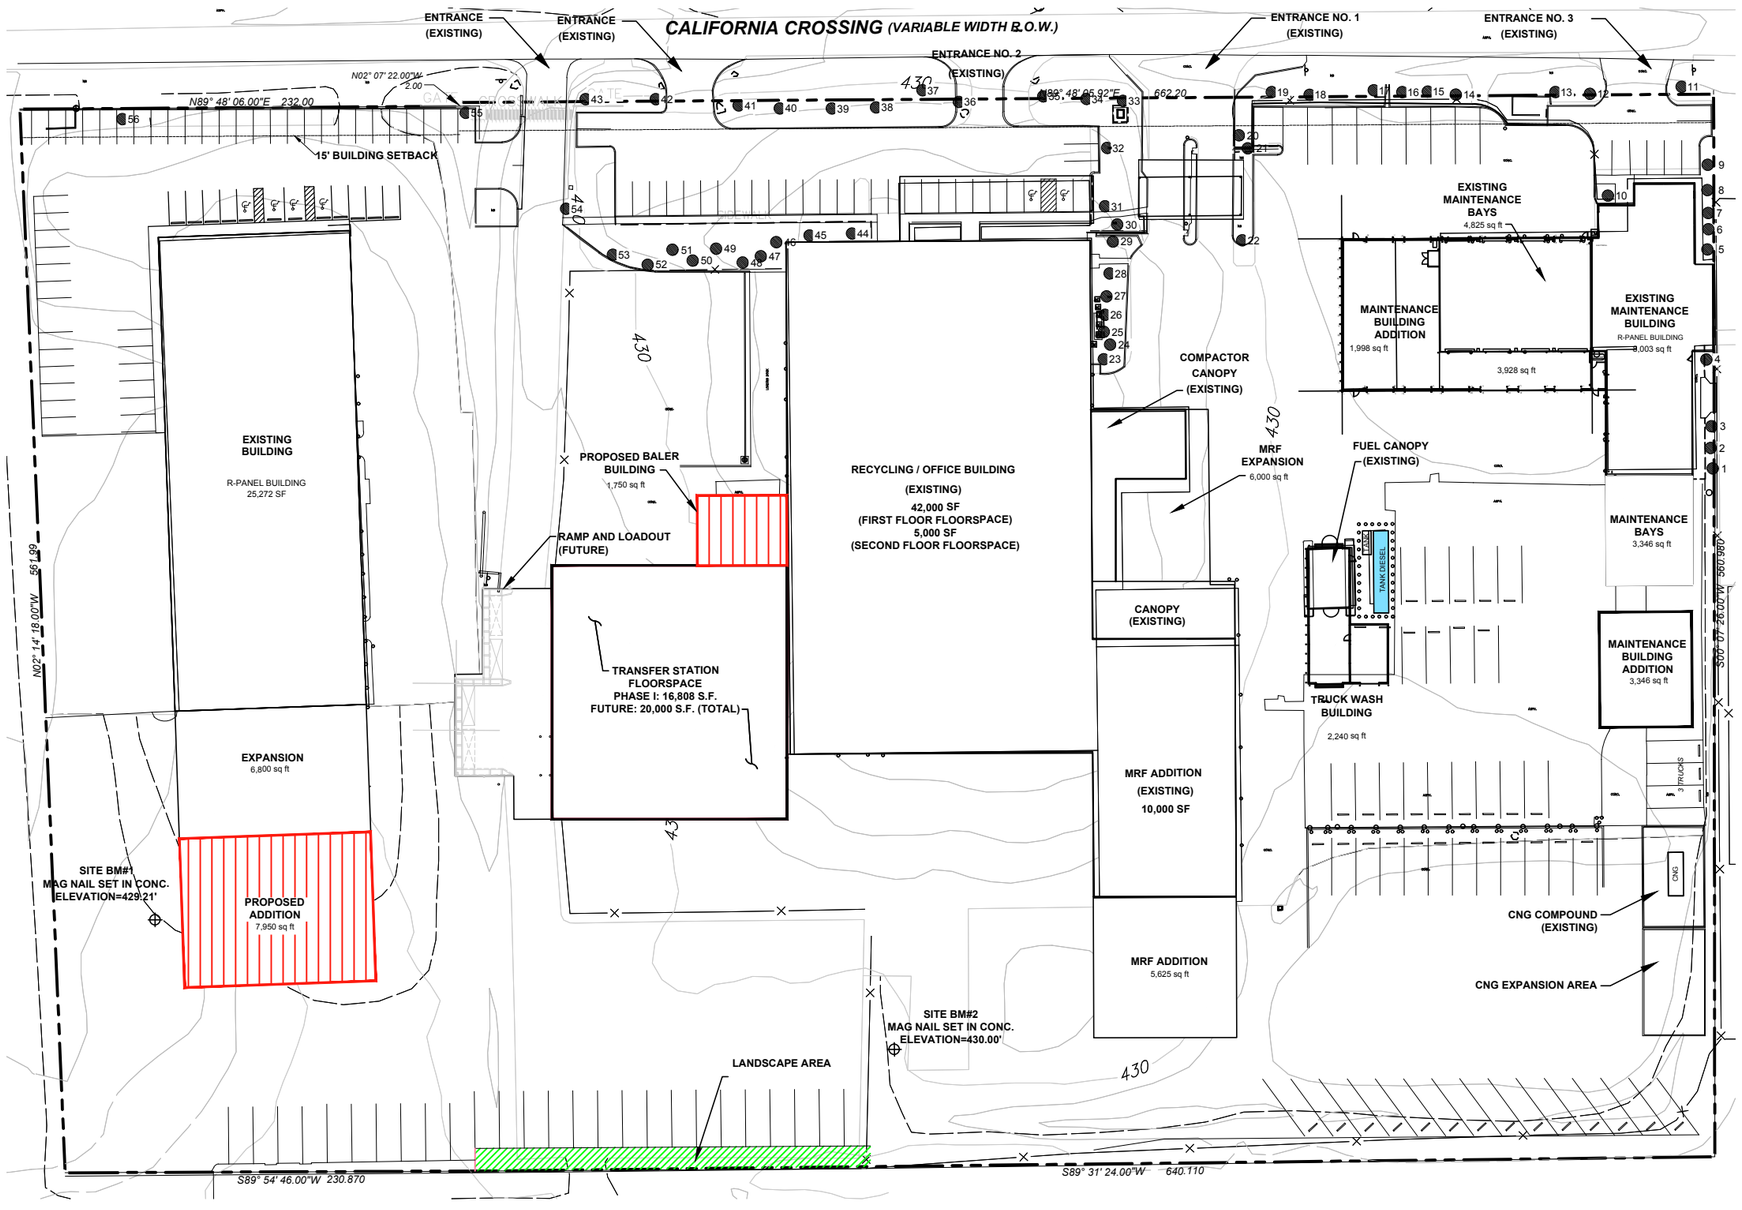

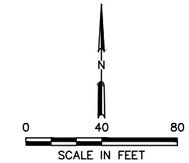

LEGEND

- EXISTING CONTOURS
- PROPERTY LINE
- EXISTING STRUCTURE
- LANDSCAPE AREA
- PROPOSED CONSTRUCTION

TREE SURVEY CHART

Point Table		
Point #	Raw Description	DIA. (IN.) 2018
1	Bald Cypress	12
2	Bald Cypress	10
3	Bald Cypress	10
4	Live Oak	16
5	Eastern Red Cedar	9
6	Eastern Red Cedar	10
7	Eastern Red Cedar	10
8	Eastern Red Cedar	8
9	Eastern Red Cedar	7
10	Crepe Myrtle	8
11	Live Oak	15
12	Live Oak	9
13	Live Oak	10
14	Live Oak	9
15	Live Oak	10
16	Live Oak	11
17	Live Oak	10
18	Live Oak	10
19	Live Oak	10
20	Cedar Elm	5
21	Sugarberry	6
22	Chinese Pistache	10
23	Cedar Elm	12
24	Cedar Elm	7
25	Cedar Elm	9
26	Cedar Elm	10
27	Cedar Elm	9
28	Cedar Elm	11

Point Table (Cont.)		
Point #	Raw Description	DIA. (IN.) 2018
29	Cedar Elm	7
30	Cedar Elm	6
31	Red Oak	17
32	Red Oak	18
33	Live Oak	15
34	Live Oak	13
35	Live Oak	15
36	Live Oak	15
37	Post Oak	32
38	Live Oak	16
39	Live Oak	12
40	Live Oak	16
41	Live Oak	16
42	Live Oak	15
43	Live Oak	16
44	Live Oak	10
45	Live Oak	10
46	Eastern Red Cedar	8
47	Eastern Red Cedar	8
48	Eastern Red Cedar	8
49	Eastern Red Cedar	8
50	Eastern Red Cedar	8
51	Eastern Red Cedar	6
52	Eastern Red Cedar	9
53	Eastern Red Cedar	12
54	Bur Oak	32
55	Cedar Elm	12
56	American Elm	12
Summary		645

THIS DOCUMENT HAS BEEN RELEASED FOR THE PURPOSE OF PERMIT REVIEW UNDER THE AUTHORITY OF JENNIFER R. BROWN, P.E., REG NO 94685 ON FEBRUARY 12, 2026. IT IS INTENDED FOR PERMITTING PURPOSES ONLY

CASE NO: MZ–25–000040

PREPARER
SCS ENGINEERS
1901 CENTRAL DRIVE,
SUITE 550
BEDFORD, TEXAS 76021
(817) 571–2288
CONTACT: JENNIFER BROWN, P.E.

REV	DATE	DESCRIPTION	DWN BY	DES BY	CHK BY	APP BY
1	02/26	EX BLDG EXPANSION–WEST SIDE	JRB	JRB	EDC	EDC

DATE OF ISSUE 03/2024 | DWN BY ORA | DES BY KDY | CHK BY KDY | APP BY KDY

SCS ENGINEERS
STEARNS, CONRAD AND SCHMIDT CONSULTING ENGINEERS
1901 CENTRAL DRIVE, SUITE 550, BEDFORD, TX 76021
PH (817) 571-2288 FAX NO. (817) 571-2188

COMMUNITY WASTE DISPOSAL
DALLAS, TEXAS
2010 CALIFORNIA CROSSING
TRANSFER STATION AND MRF ADDITION
LANDSCAPE PLAN

DRAWING NO. 2
16218013.00