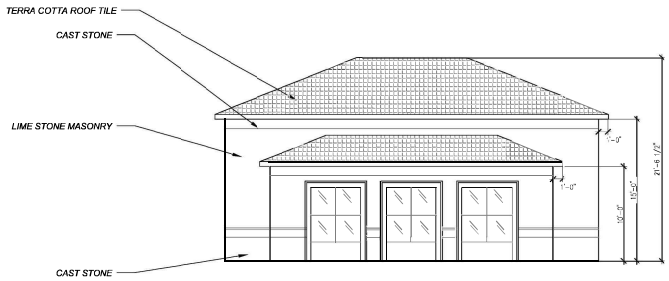

03 / A04 SIDE ELEVATION GARDEN/STORAGE
SCALE: 3/16" =1'-0"

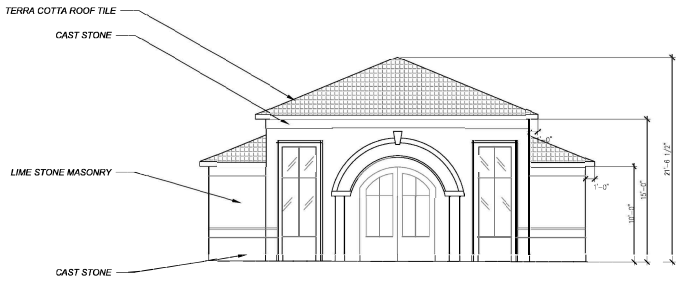

02 / A04 FRONT ELEVATION GARDEN/STORAGE
SCALE: 3/16" =1'-0"

01 / A04 FRONT ELEVATION HOUSE
SCALE: 3/16" =1'-0"

PLAN NORTH

DESIGN

SEAL

JACKSON HOUSE

MARK	DATE	DESCRIPTION

PROJECT NO:
CAD DWG FILE:
DRAWN BY:
CHK'D BY:
COPYRIGHT:

SHEET TITLE

ELEVATION

SHEET

A04