BOA-25-000088

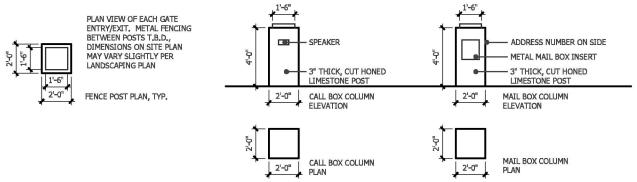

03 FENCE POST + MISC. POST ELEV.
SCALE: 1/4" = 1'-0"

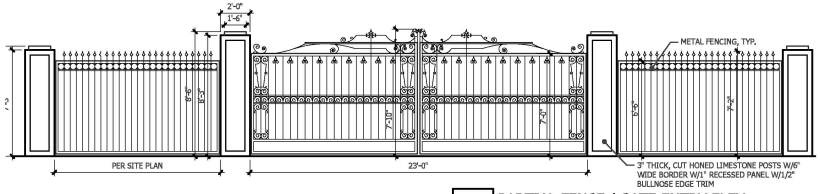

02 PARTIAL FENCE / GATE ENTRY ELEV.
SCALE: 1/4" = 1'-0"

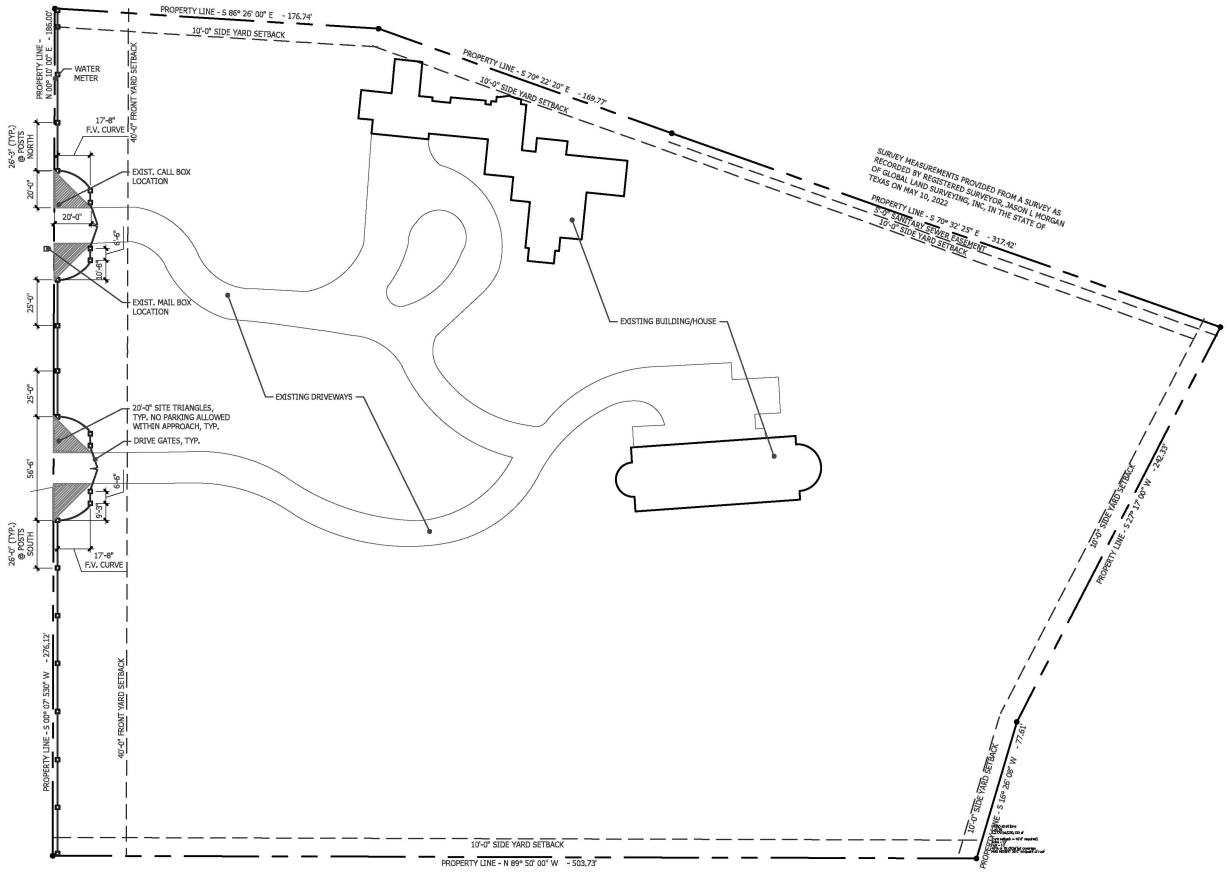

01 SITE PLAN
SCALE: 1/32" = 1'-0"

issued for CITY PERMIT

BLUE C DESIGNS
PLAN IT DESIGN IT LIVE IT
WWW.BLUE-C-DESIGNS.COM . CURTIS BURLIBAW . 214 . 906 . 4883

A NEW SINGLE FAMILY RESIDENCE AT
10260 STRAIT LANE
IN THE CITY OF DALLAS, TEXAS
FOR SHS GROUP

SHEET TITLE
SITE PLAN
GEN. NOTES

ISSUE DATE
20 OCT 2025 - CITY ISSUE
6 JAN 2026 - SITE TRIANGLES

SHEET # A1.01
PROJECT # 25-41

PLAT TRACKING #	C.O.D. PERMIT #
P.O. TRACKING #	WWW. TRACKING #
SHS GROUP	
10260 STRAIT LANE	
DALLAS WATER UTILITIES OR SUSTAINABLE DEVELOPMENT + CONSTRUCTION	
CITY OF DALLAS, DALLAS COUNTY, TEXAS	

REVIEWED BY	DATE	FILE #	CITY SHEET