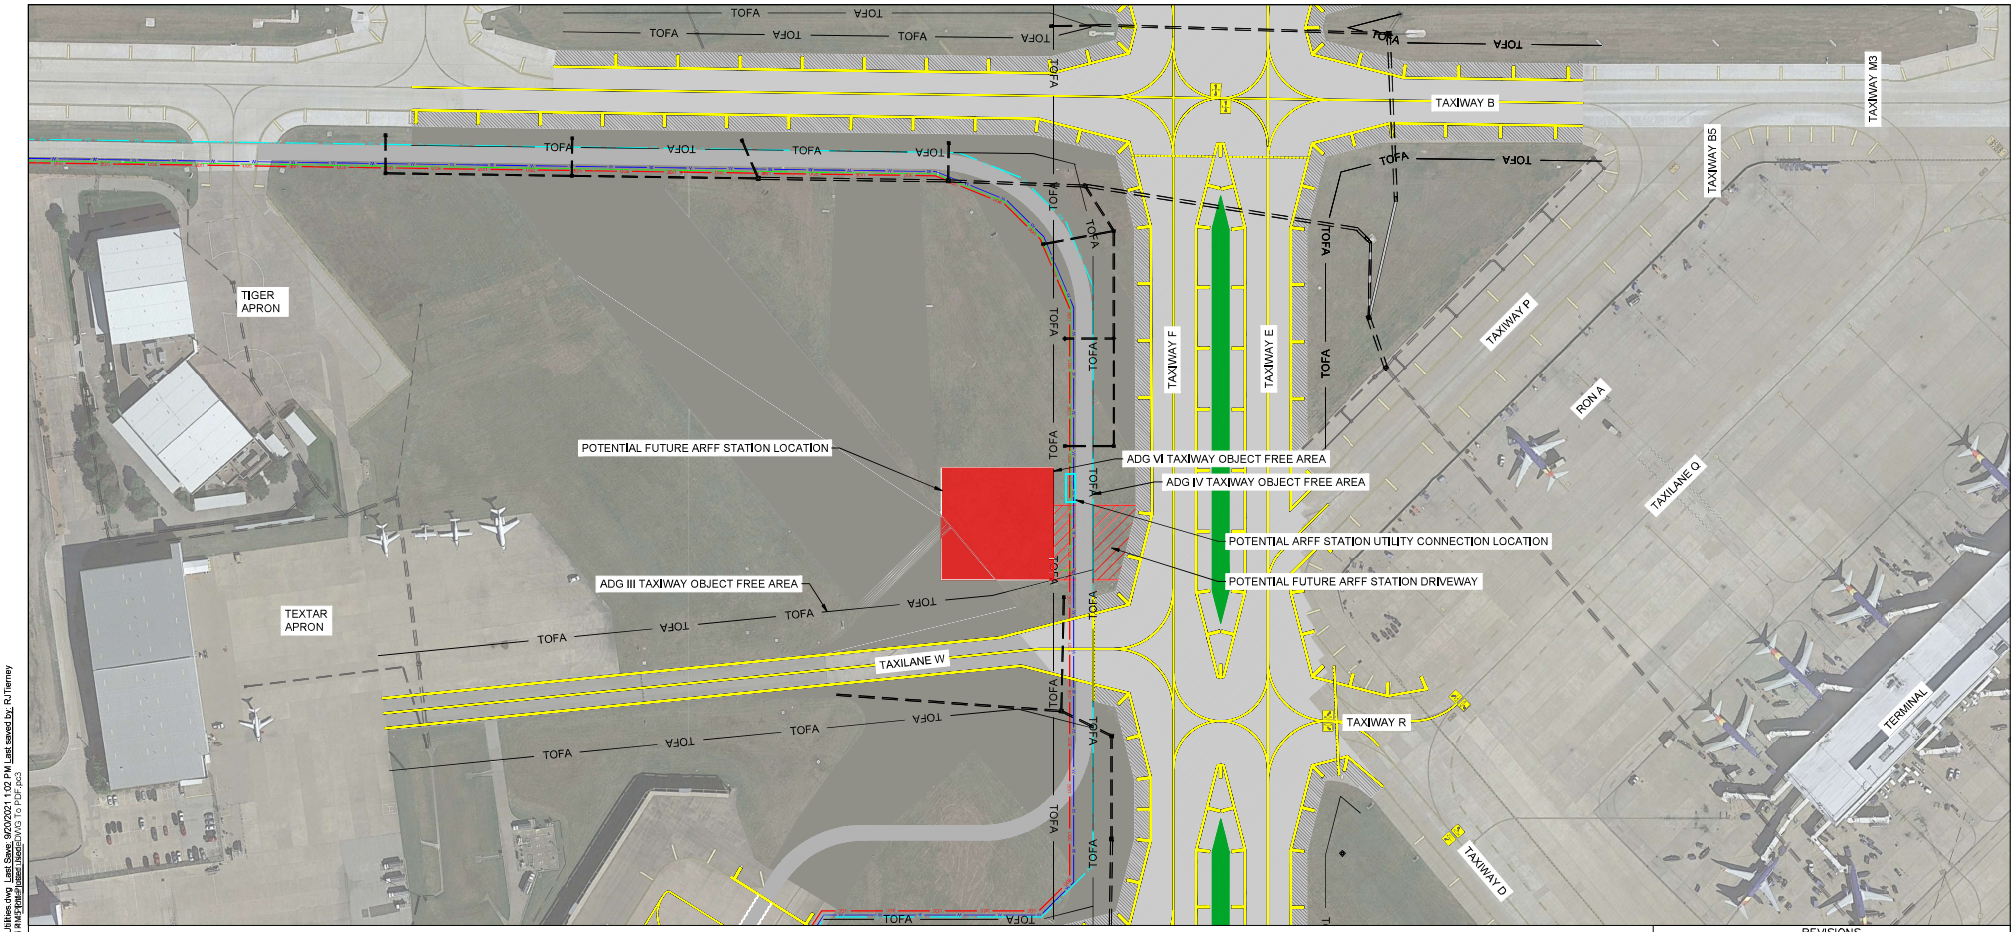

0 50' 100' 200' 300'
(IN FEET)

LEGEND

W	PROPOSED WATER MAIN EXTENSION
SS	PROPOSED SANITARY SEWER MAIN EXTENSION
UGE	PROPOSED ELECTRICAL CONNECTION
G	PROPOSED GAS LINE

REVISIONS

REV NO.	DATE	DESCRIPTION

GARVER
14160 N. DALLAS PARKWAY, SUITE 900
DALLAS, TX 75240
(214) 884-3000
REGISTRATION NO. F-2219

THIS DOCUMENT IS RELEASED FOR THE PURPOSE OF INTERIM REVIEW UNDER THE AUTHORITY OF MITCHELL MCANALLY (NO. 114422) P.E. ON 05/07/2021. IT IS NOT TO BE USED FOR CONSTRUCTION, OR PERMIT PURPOSES.

SD&C PID: #### | CITY FILE NO.: ####-###

CROSSFIELD TAXIWAYS

ARFF STATION SITE LOCATION

DALLAS LOVE FIELD AIRPORT
CITY OF DALLAS, TEXAS

DESIGN	DRAWN	DATE	FILE	NUMBER	SHEET
		MAY 2021		EX-01	

File: L:\2019\19A11021 - DAL - Crossfield Taxiways\Drawings\MISC\Preliminary Design\DAL-Utilities.dwg Last Save: 9/20/2021 1:02 PM Last saved by: RJTherney
Last plotted by: Therney, R. (Jim) PDF-SITE 4-wp Printscale 1 to Sheet 1 to Sheet 9/20/2021 AIA E Plotter Date: 2021 AIA E Plotter Date: DWG To PDF.pc3