EXHIBIT B

D LEGEND

- EXISTING LIGHT POLE
- EXISTING TIVOLI LIGHTS
- EXISTING BOLLARD
- EXISTING PAVERS
- PAVER NO. 1
- PAVER NO. 2
- PEDESTAL
- POTS

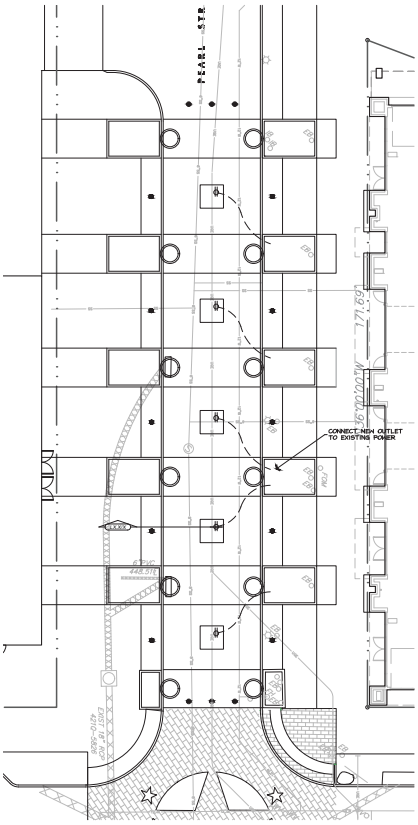

C ELECTRICAL PLAN

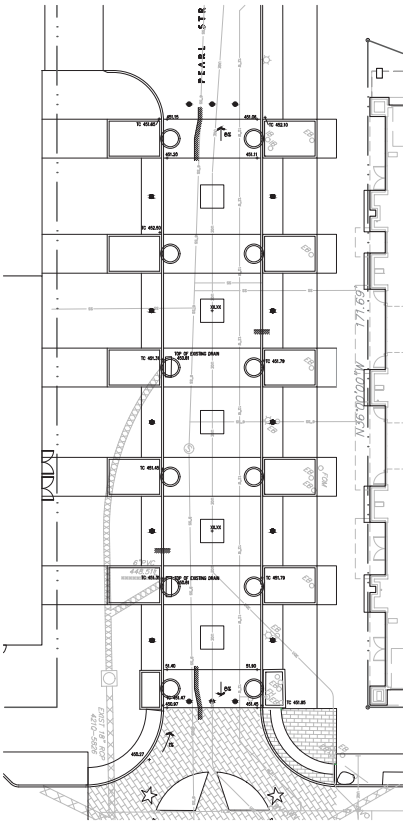

B GRADING PLAN

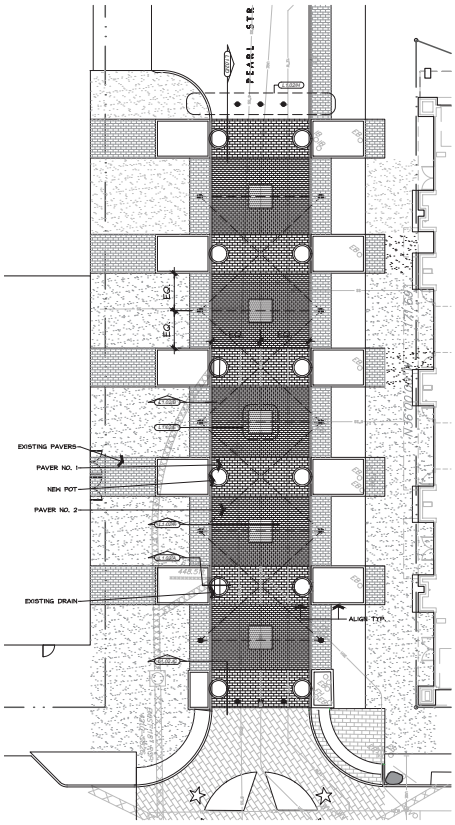

A LAYOUT AND MATERIALS PLAN

Project Owner:
Spectrum Properties
1414 Elm Street
Suite 200 Dallas, TX 75202
214.379.8600

KENDALL LANDSCAPE ARCHITECTURE

Issues and Revisions:

No.	Date	Issues
01	03.27.2019	Issued for Review

Taylor Lofts

Dallas, Texas

Wilder Belshaw Project Number: 1607

Drawing Name:

PEARL STREET SITE PLAN

Sheet Number:

L1.01

© 2019 WILDER BELSHAW ARCHITECTS INC.

EXHIBIT B

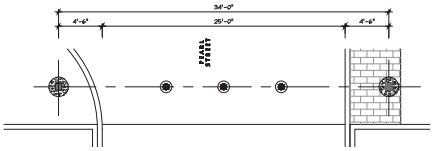

H ENTRY SIGN LAYOUT PLAN
1/8" = 1'-0"

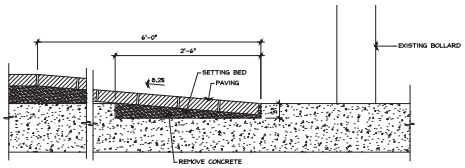

C SOUTH EDGE SECTION
1 1/2" = 1'-0"

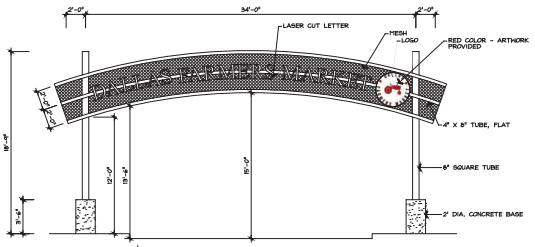

I SIGN ELEVATION
1/8" = 1'-0"

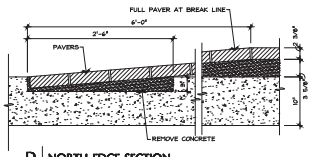

D NORTH EDGE SECTION
1 1/2" = 1'-0"

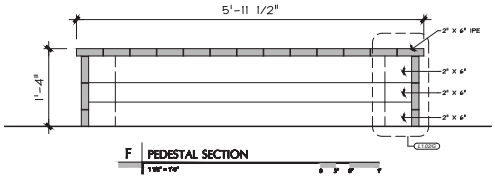

F PEDESTAL SECTION
1 1/2" = 1'-0"

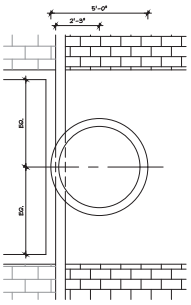

J POT LAYOUT PLAN
1/2" = 1'-0"

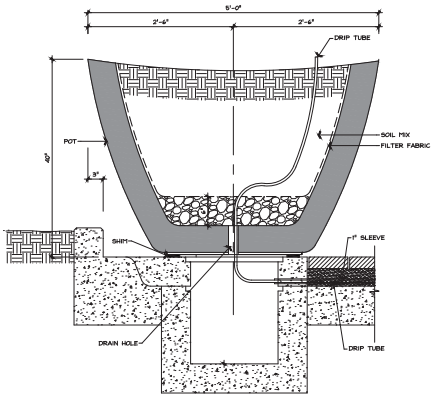

K POT SECTION
1 1/2" = 1'-0"

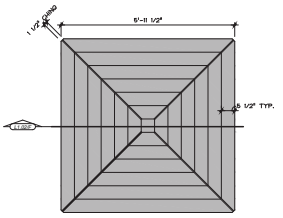

E PEDESTAL PLAN
3/4" = 1'-0"

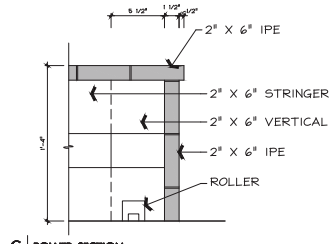

G POWER SECTION
3" = 1'-0"

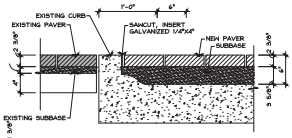

B PAVING SECTION
1 1/2" = 1'-0"

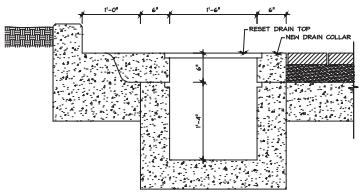

A SECTION AT DRAIN
1 1/2" = 1'-0"

Project Owner:
Spectrum Properties
1414 Elm Street
Suite 200 Dallas, TX 75202
214.379.8600

KENDALL LANDSCAPE ARCHITECTURE

Issues and Revisions:

No.	Date	Issues
01	03.27.2019	Issued for Review

Taylor Lofts

Dallas, Texas

Drawing Name:

PAVING DETAILS

Sheet Number:

L1.02

© 2019 KELDER BELLAMY ARCHITECTS INC.