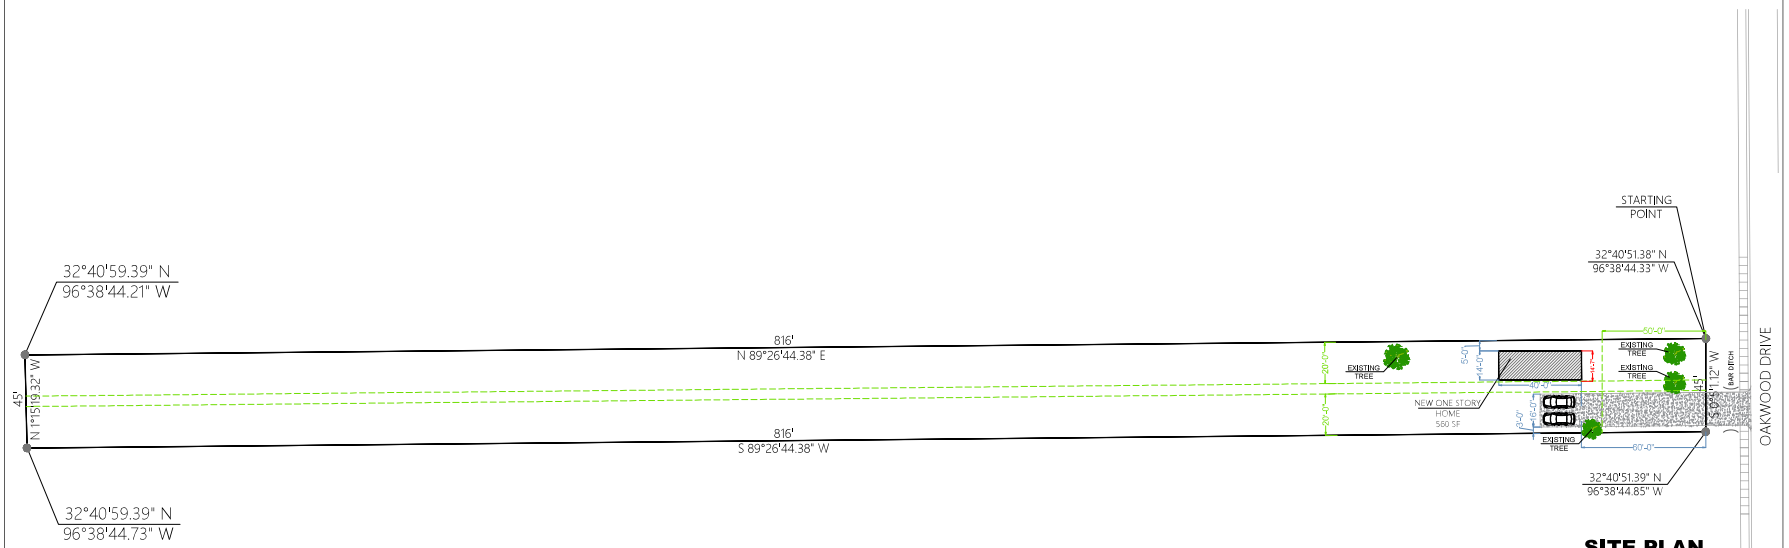

SITE PLAN

FLOOR PLAN
TINY HOME
TOTAL AREA: 560 ft²

SQUARE FOOTAGE	
PROPOSED STRUCTURE	560 SQ.FT.
LOT SIZE	36,720 SQ.FT.
LOT COVERAGE	2 %.

NORTH

LOCATION

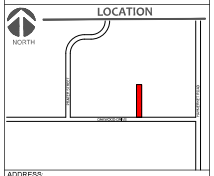

ADDRESS:
10315 OAKWOOD DRIVE,
CITY OF DALLAS, DALLAS COUNTY, TEXAS

SIMBOLOGY

NOTES

PROJECT:
10315
OAKWOOD

CLIENT:
JOSUE MARTINEZ

DRAWN BY:
M.G. MANZANO

DATE:	MEASURES:	SCALE
05/28/2025	FT' IN"	1"=60'

PLAN TYPE:
SITE

SHEET NAME:
SITE PLAN

CODE:
G.001