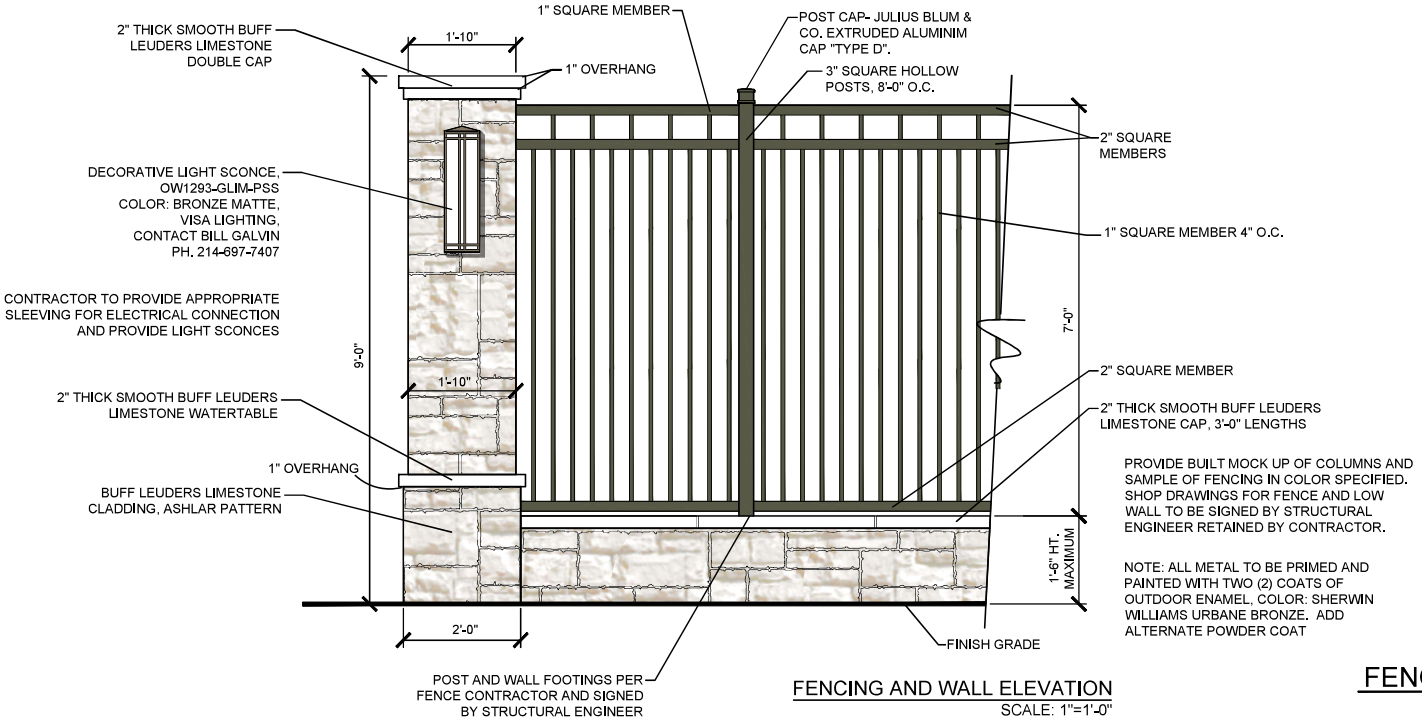

PROVIDE BUILT MOCK UP OF COLUMNS AND SAMPLE OF FENCING IN COLOR SPECIFIED. SHOP DRAWINGS FOR FENCE AND LOW WALL TO BE SIGNED BY STRUCTURAL ENGINEER RETAINED BY CONTRACTOR.

NOTE: ALL METAL TO BE PRIMED AND PAINTED WITH TWO (2) COATS OF OUTDOOR ENAMEL, COLOR: SHERWIN WILLIAMS URBANE BRONZE. ADD ALTERNATE POWDER COAT

FENCING AND WALL ELEVATION

SCALE: 1"=1'-0"

FENCING DETAILS

SCALE: AS NOTED

LINDA TYCHER & ASSOCIATES LANDSCAPE ARCHITECTURE

CONGREGATION SHEARITH ISRAEL

9401 DOUGLAS AVE
DALLAS, TX 75225

REVISIONS

DATE: 12/29/2025
DRAWN BY:
CHECKED BY:
PROJECT NO.

FENCING DETAILS PLAN

LS-2