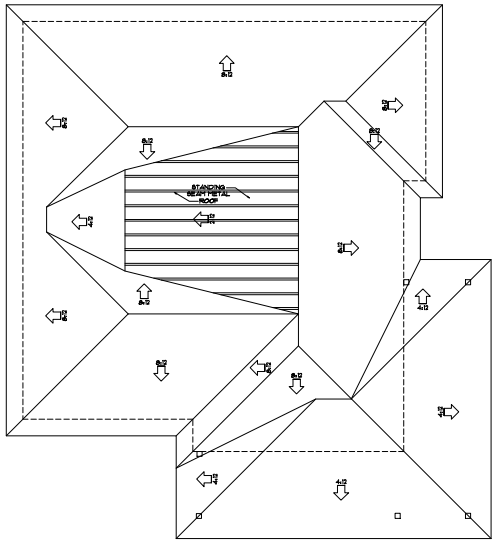

2 DETACHED IN-LAW SUITE - ROOF PLAN
SCALE: 1/4" = 1'-0"

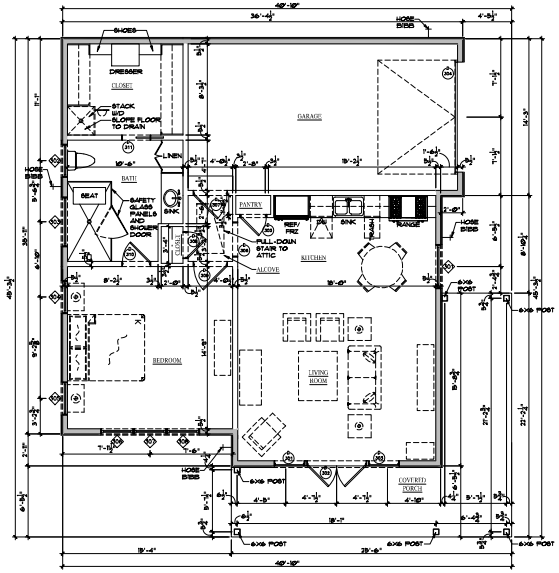

1 DETACHED IN-LAW SUITE - FLOOR PLAN
SCALE: 1/4" = 1'-0"

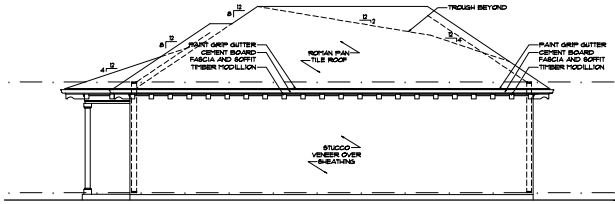

4 DETACHED IN-LAW SUITE - WEST ELEVATION
SCALE: 1/4" = 1'-0"

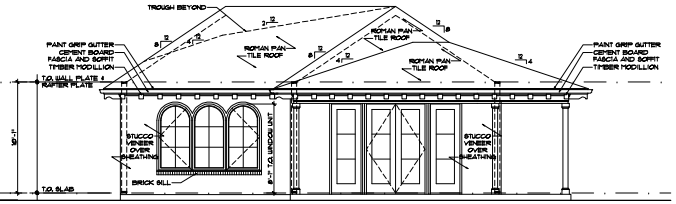

3 DETACHED IN-LAW SUITE - EAST ELEVATION
SCALE: 1/4" = 1'-0"

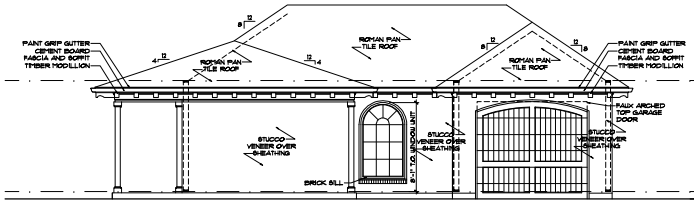

6 DETACHED IN-LAW SUITE - NORTH ELEVATION
SCALE: 1/4" = 1'-0"

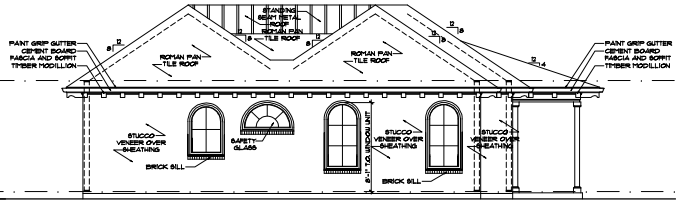

5 DETACHED IN-LAW SUITE - SOUTH ELEVATION
SCALE: 1/4" = 1'-0"

Revisions

A NEW RESIDENCE FOR:
MATT AND AMANDA CREASON
DALLAS, TEXAS

RICHARD DRUMMOND DAVIS
A R C H I T E C T
2124 Farrington Street, Unit-202 Dallas, Texas 75207 214-521-6763

Date
01-15-2024

Job Address
5012 BROOKVIEW

Drawn by
N.G.

Checked by
R.D.D.

Sheet Number
A2.4

COPYRIGHT 2023 BY RICHARD DRUMMOND DAVIS