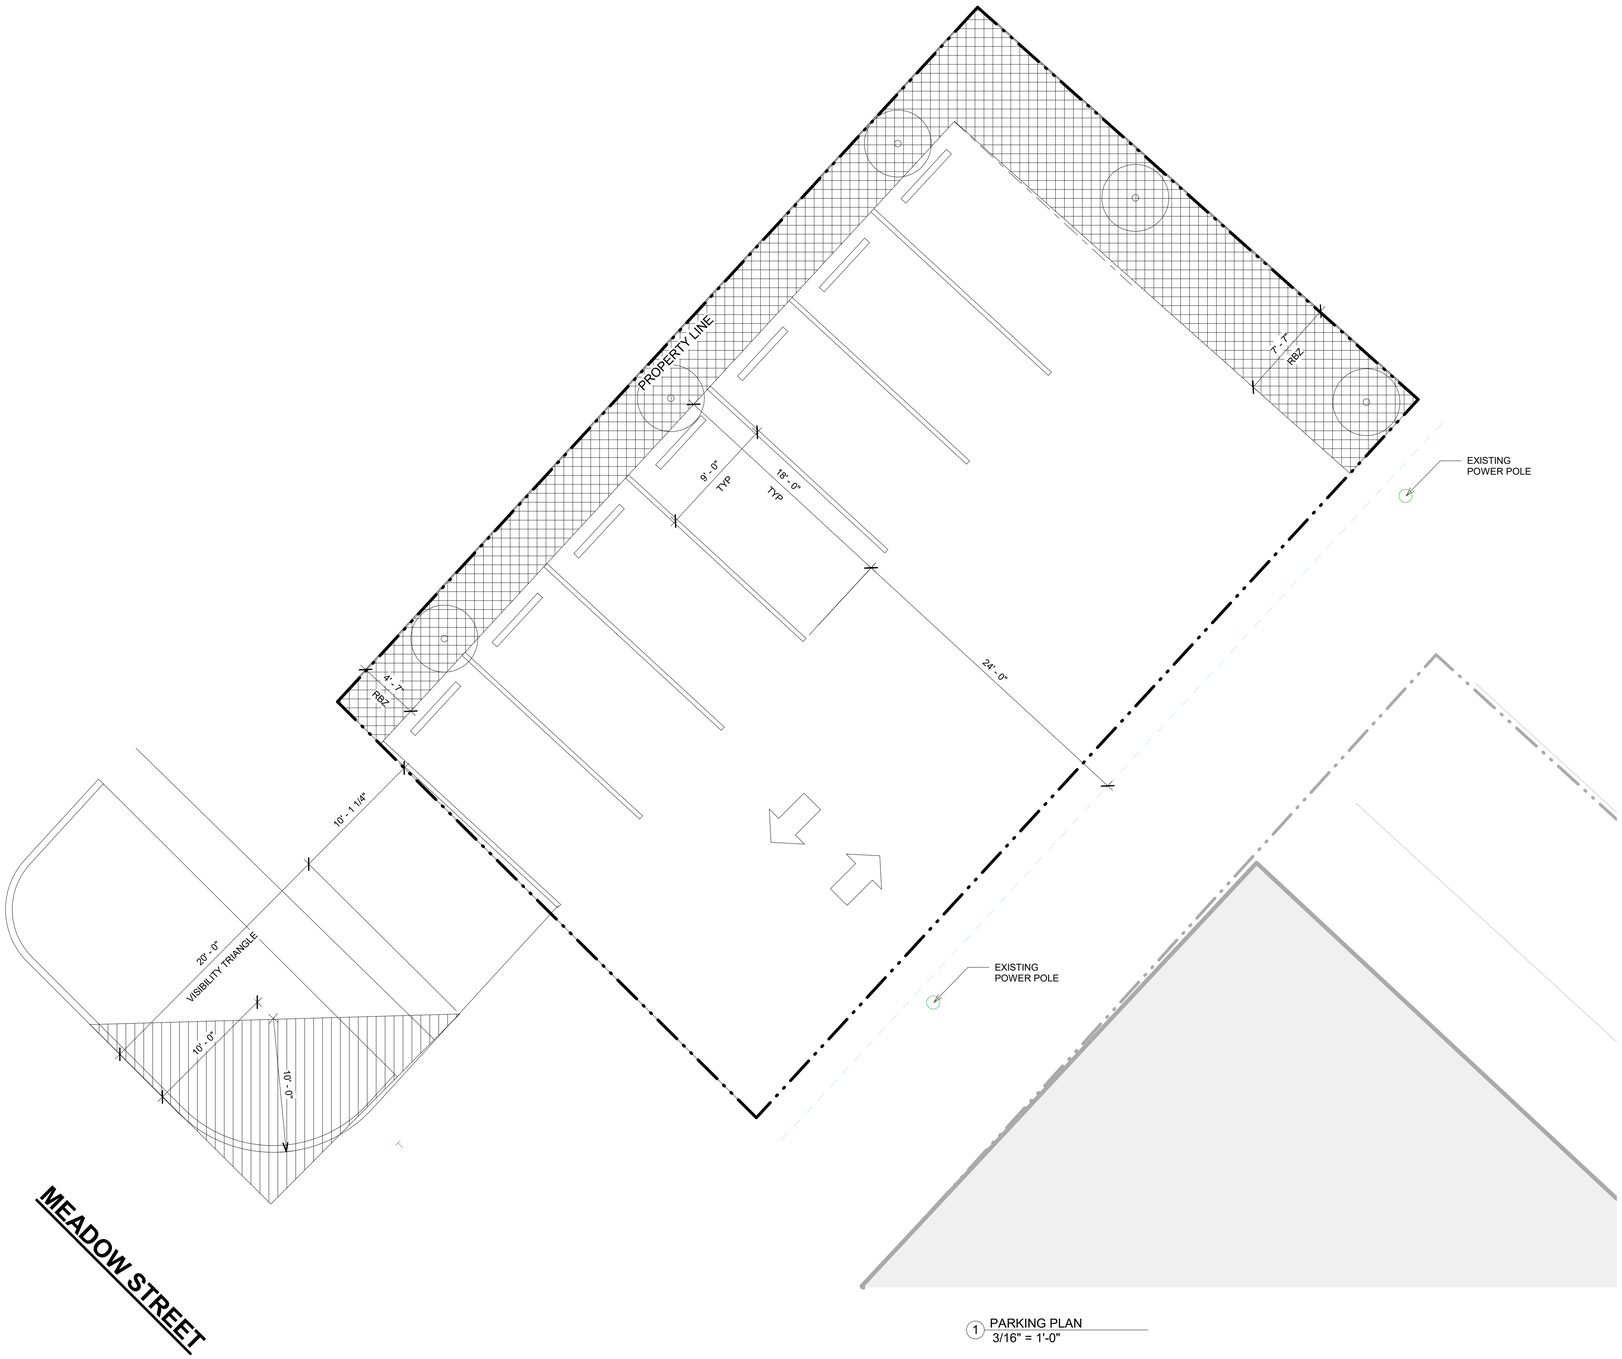

1 PARKING PLAN
3/16" = 1'-0"

N

INVESTMENT GROUPE
DESIGN • CONSULTING • REAL ESTATE • DEVELOPMENT

No.	Description	Date

KINGDOM LEGACY

2904 MEADOW ST

PARKING PLAN

Project Number	0010
Date	10/25/2021

A104

Scale	3/16" = 1'-0"

1/30/2024 12:10:31 AM