SITE LOCATION MAP

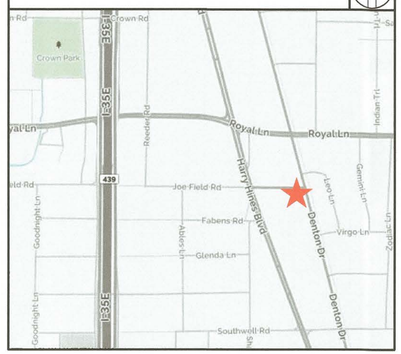

SITE PLAN
OF READY-MIX, LLC

TRACT SITE INFORMATION	
LOT COVERAGE	116,906 S.F.
FLOOR AREA	15,642 S.F.
STRUCTURE HEIGHT: TALLEST	
STRUCTURE ON SITE = 23'-0" HIGH	
OFF-STREET PARKING:	
REQUIRED	14 SPACES
PROVIDED	21 SPACES

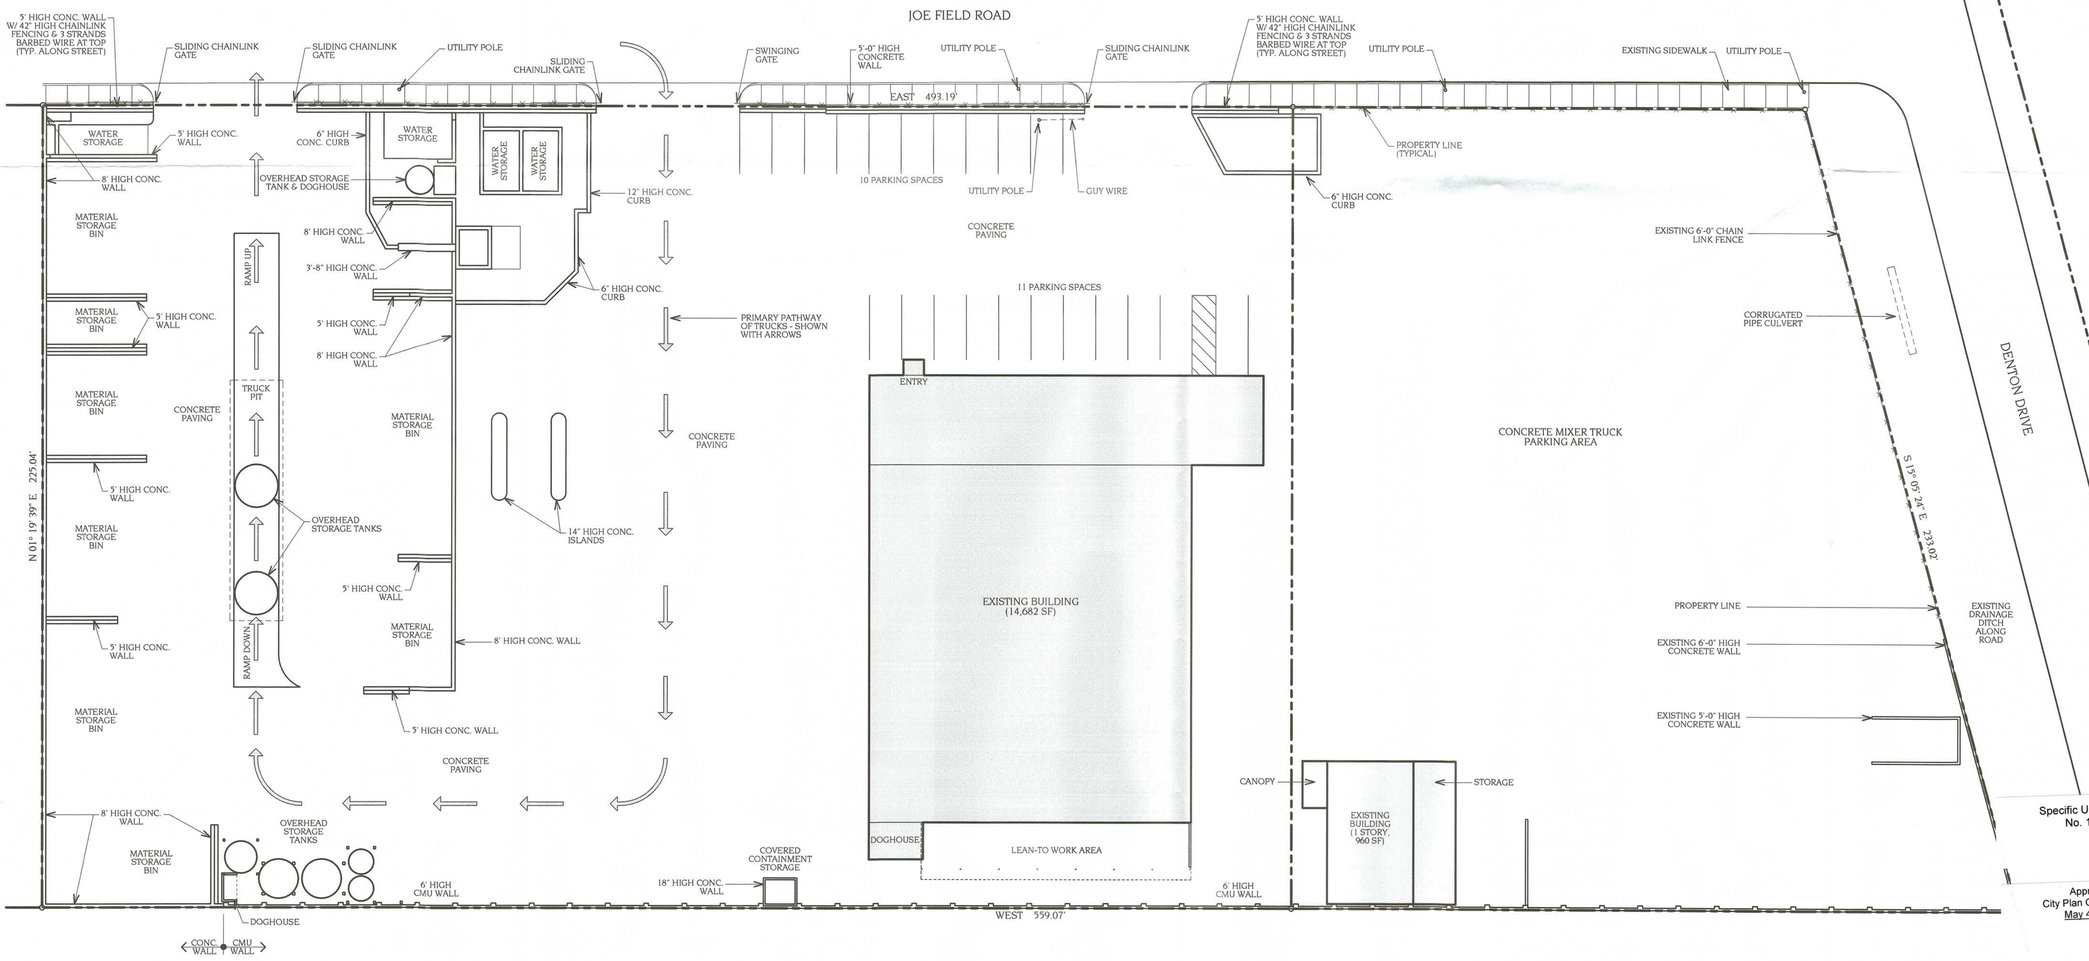

McCASLIN ASSOCIATES

6500 Greenville Avenue, Suite 180
Dallas, Texas 75206
(214) 520-2500 FAX: (214) 528-2001
www.mccaslinassociates.com

ARCHITECTURE

CONSTRUCTION MANAGEMENT

ESTIMATING

INTERIORS

PLANNING

ISSUES/ REVISIONS

1/27/17 City of Dallas Review

Site Survey
Redi-Mix, LLC
Joe Field Road
Dallas, Texas 75229

30498

APPROVED BY CITY COUNCIL
JUN 14 2017
City Secretary

170965

JOB NO.: 1706

DRAWN: JAJ

CHECK: SMC

DATE: 1/27/2017

SCALE: 1" = 20'-0"

Specific Use Permit No. 1530

Approved
City Plan Commission
May 4, 2017

ZONING FILE NUMBER

Z167-220(OTH)

McCaslin Associates
#Pln 1706 Redi-Mix Site.pln
4/20/2017