EXHIBIT A - TRACT 2

HARWOOD STREET

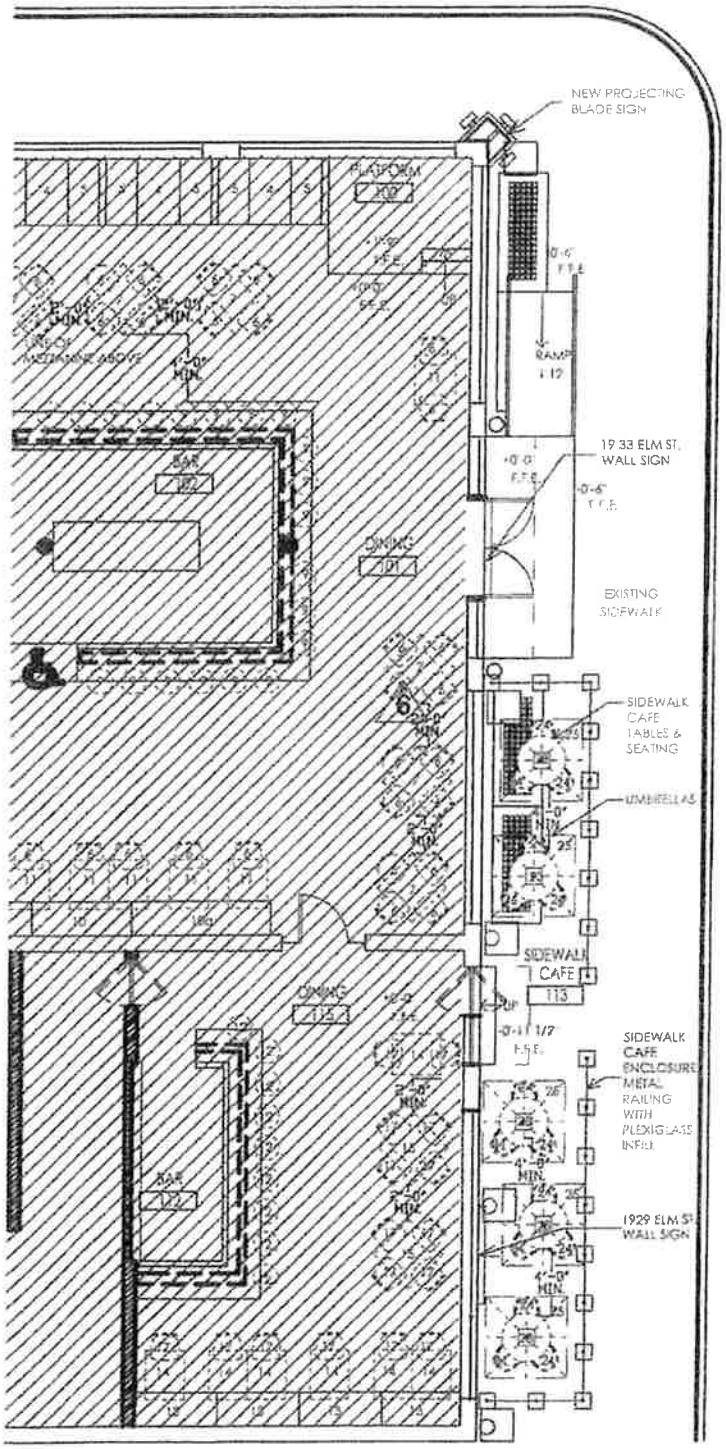

ELM STREET

LICENSE AREAS WITH SQUARE FEET

SIDEWALK CAFE - 315 SQFT
5 TABLES, 5 UMBRELLAS, 15 CHAIRS - 205 SQFT
PROJECTING BLADE SIGN - 10'-0"L X 2'6"W X 2'-6"D - 6.25 SQFT.; 20'-8" ABOVE THE SIDEWALK
WALL SIGN ABOVE 1933 ELM STREET - 6'-0"L X 1'-6"W X 0'-5"D - 2.5 SQFT.; 18'-7" ABOVE THE SIDEWALK
WALL SIGN ABOVE 1929 ELM STREET - 6'-6"L X 1'-6"W X 0'-5"D - 2.75 SQFT.; 18'-7" ABOVE THE SIDEWALK

NORTH

1 REAL ESTATE SITE PLAN

SCALE: 3/32" = 1'-0"