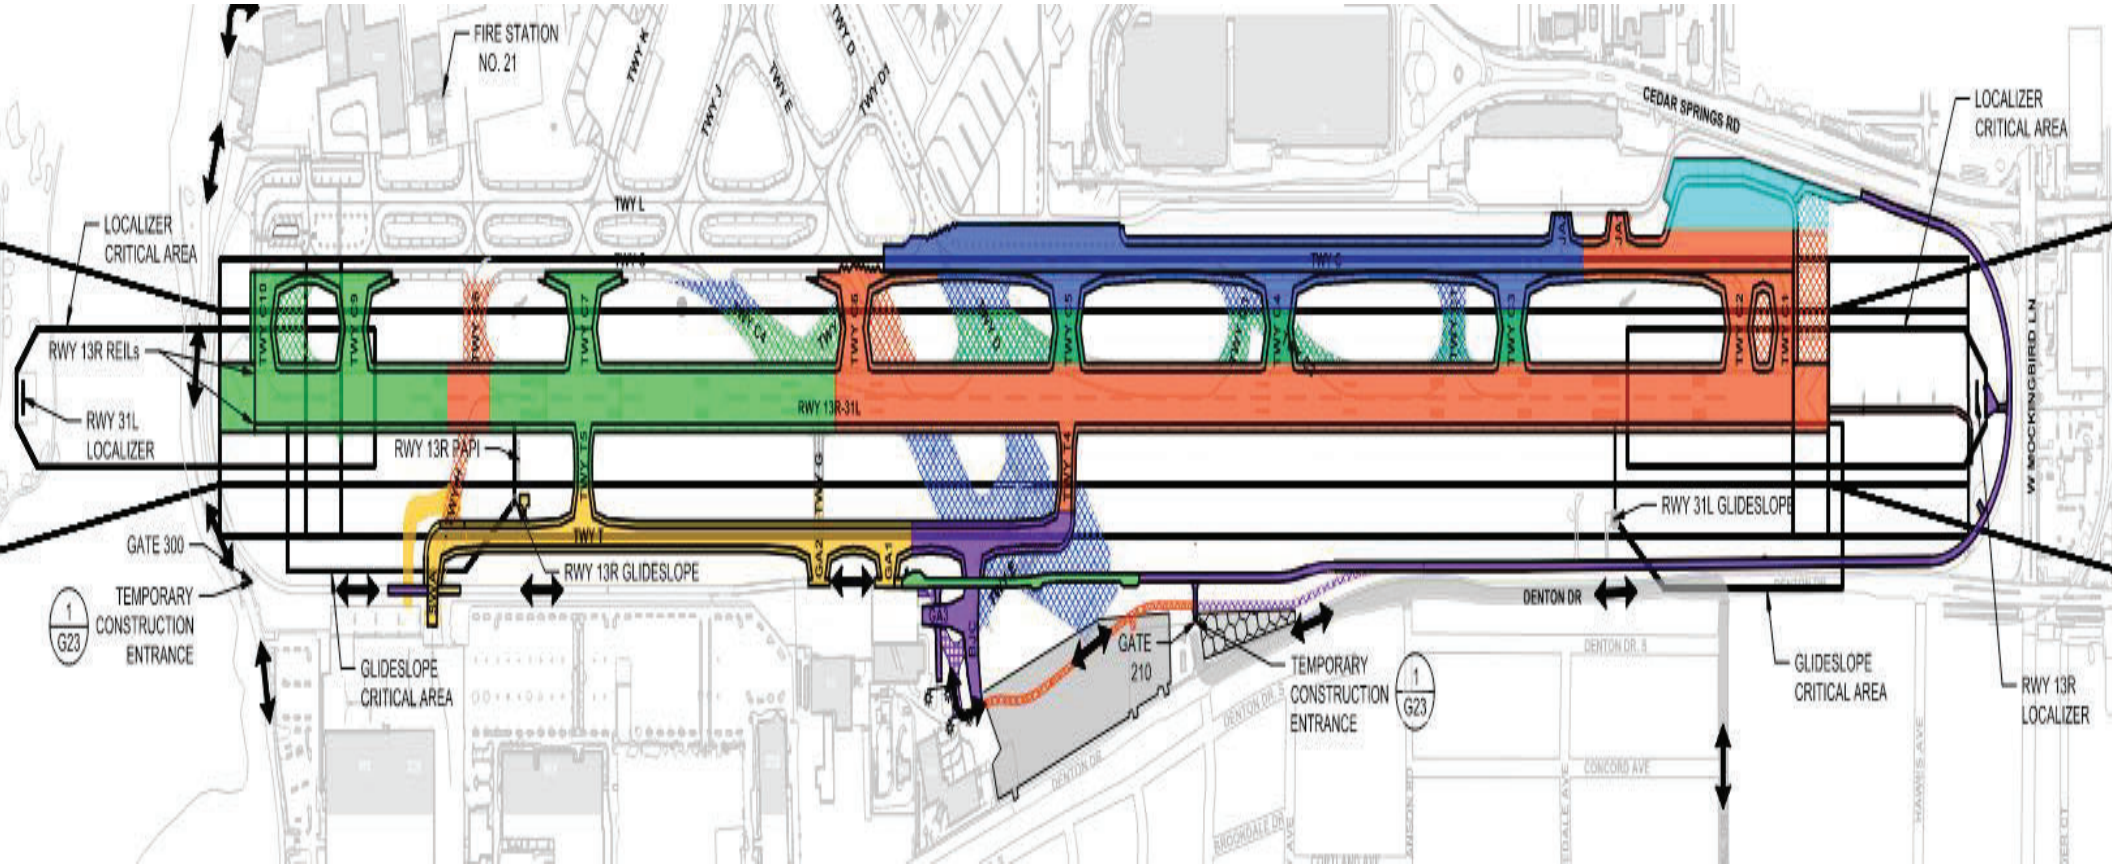
FIRE STATION NO. 21
TWY K
TWY J
TWY E
TWY D
TWY D1
TWY L
CEDAR SPRINGS RD
LOCALIZER CRITICAL AREA
LOCALIZER CRITICAL AREA
RWY 13R REILs
RWY 31L LOCALIZER
RWY 13R-31L
RWY 13R PAPI
RWY 31L GLIDESLOPE
GATE 300
TEMPORARY CONSTRUCTION ENTRANCE
1 G23
RWY 13R GLIDESLOPE
GLIDESLOPE CRITICAL AREA
GATE 210
TEMPORARY CONSTRUCTION ENTRANCE
1 G23
DENTON DR
GLIDESLOPE CRITICAL AREA
RWY 13R LOCALIZER
W MOCKINGBIRD LN