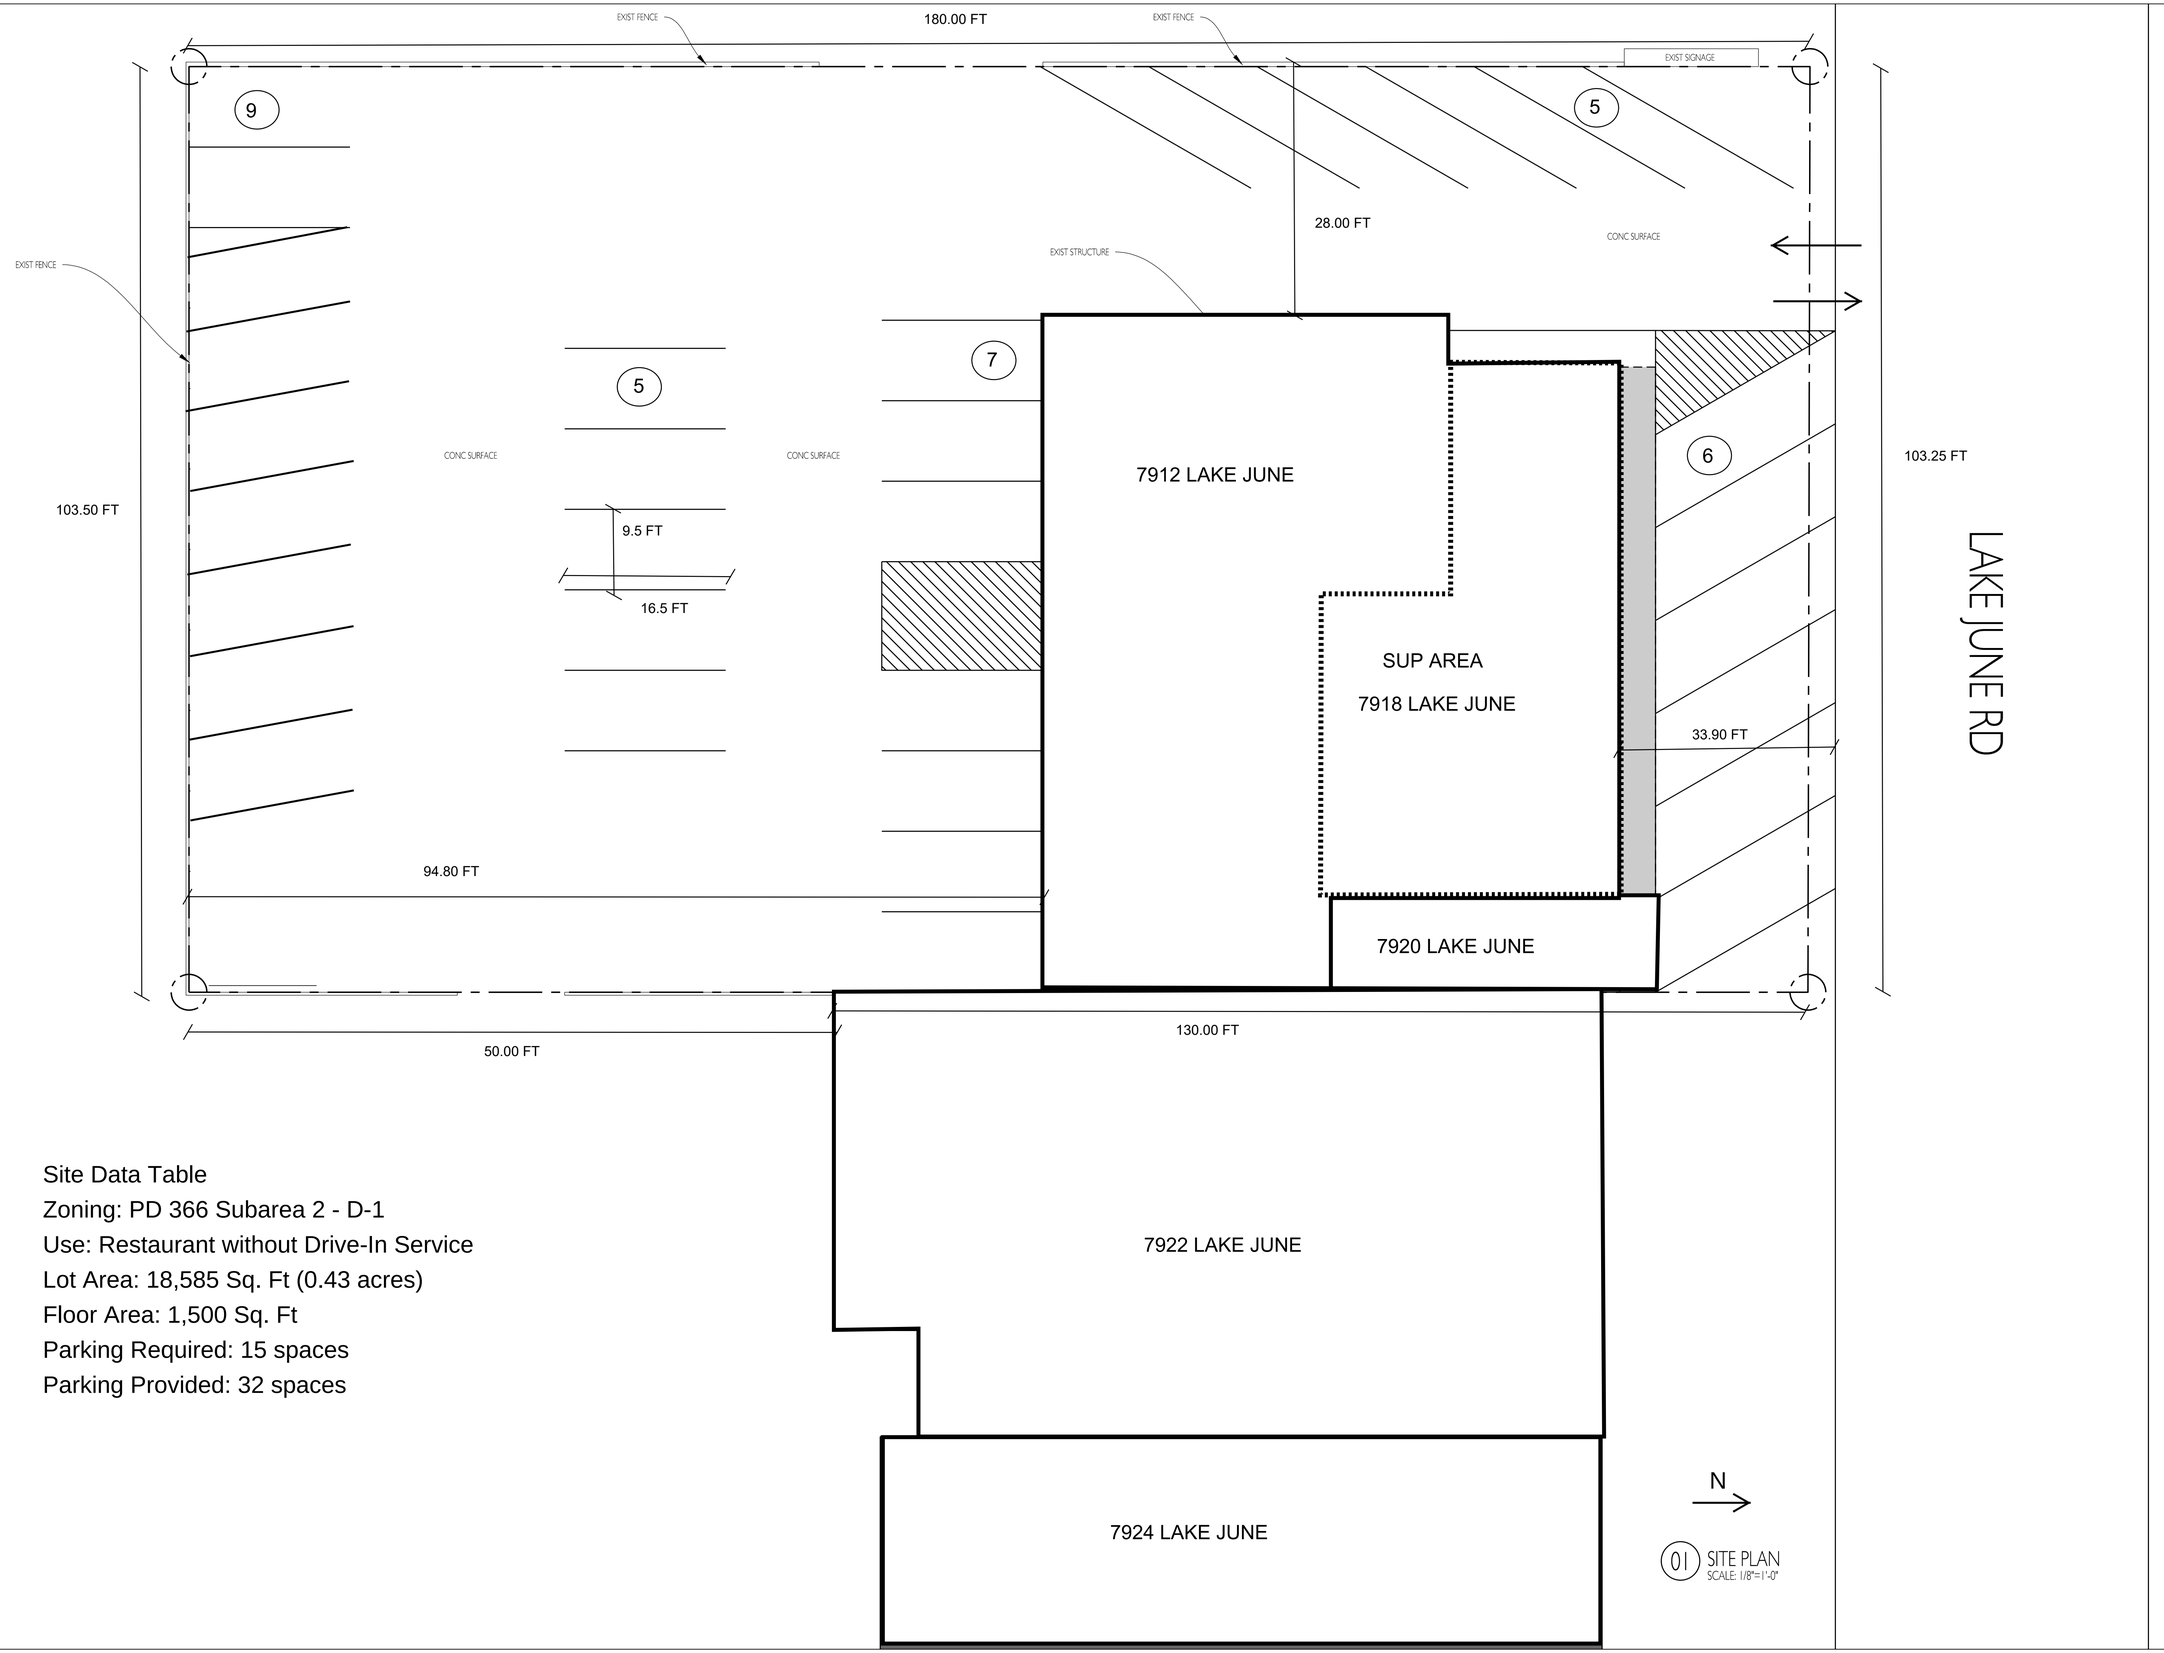

Site Data Table
Zoning: PD 366 Subarea 2 - D-1
Use: Restaurant without Drive-In Service
Lot Area: 18,585 Sq. Ft (0.43 acres)
Floor Area: 1,500 Sq. Ft
Parking Required: 15 spaces
Parking Provided: 32 spaces

EL PULPO SITE PLAN

7918 LAKE JUNE RD
DALLAS, TX

REVISIONS:

11.11.22

SITE PLAN
Z223-181

A0.00