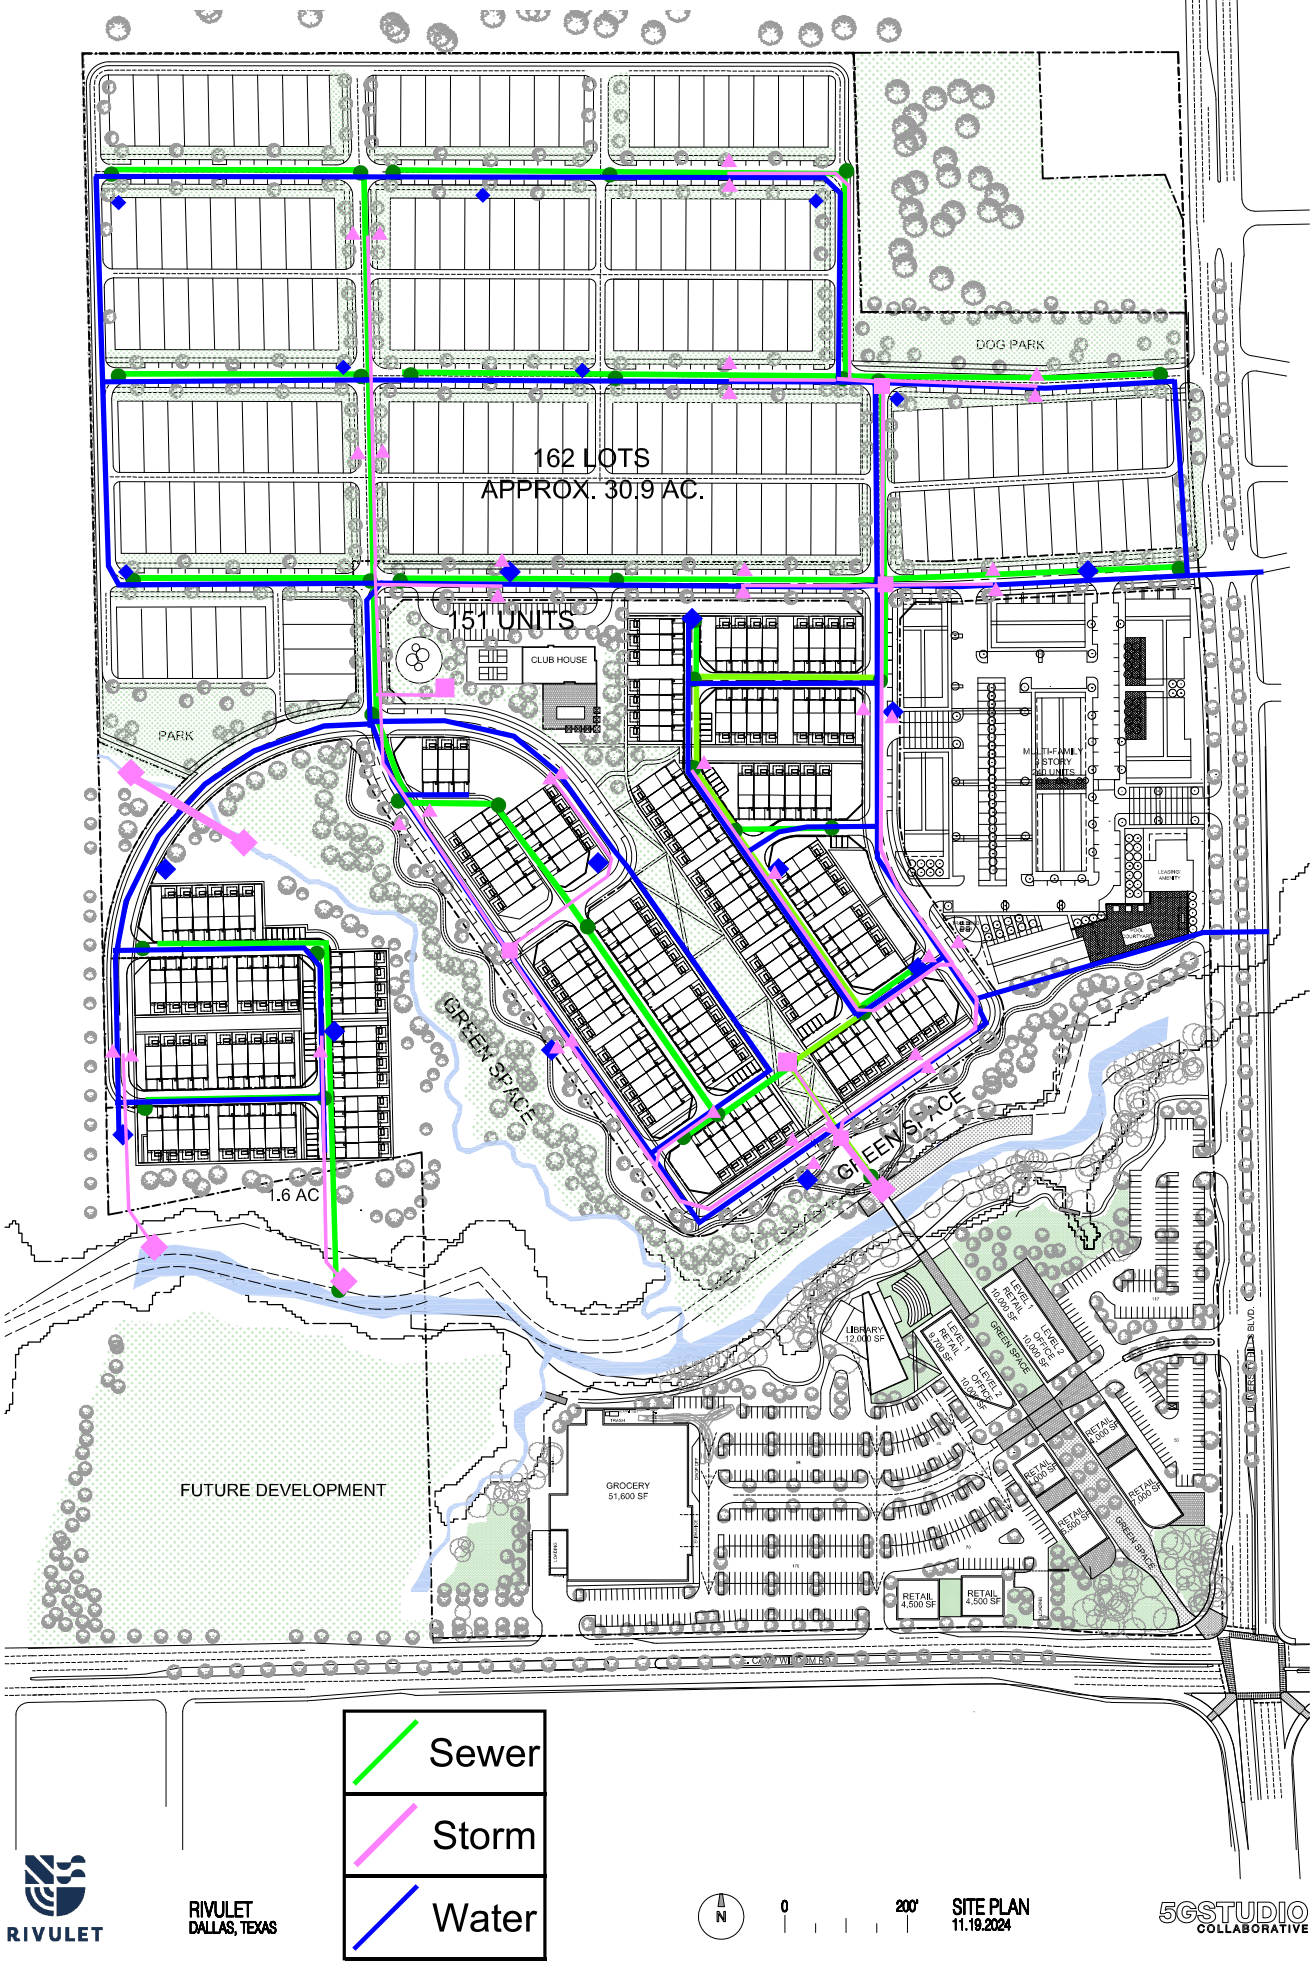Exhibit C
RIVULET INFRASTRUCTURE - PHASE II
STORM WATER, SANITARY SEWER, AND WATER LINES