LOCATION MAP

NOT TO SCALE

LEGEND

Current Zoning: PLANNED DEVELOPMENT PERMIT (PD 1053) Use: Church / Private School	
Land Area:	334,728 SF / 7.684 AC
School Existing Floor Area:	39,980 SF
Church Existing Floor Area:	14,500 SF
Gymnasium Floor Area	12,990 SF
Total Floor Area:	67,470 SF
Maximum Height:	30 Feet
Number of Classrooms	
Classrooms Pre-K - 6	13
Classrooms 7-8	2
Parking Required	492 seats / 4 seats per space = 123 Pre K-6 13 Classrooms @1.5 Spaces = 20 7-8 Grade Classrooms @ 3.5 spaces /1 = 7
Total Required	150
Parking Provided:	194

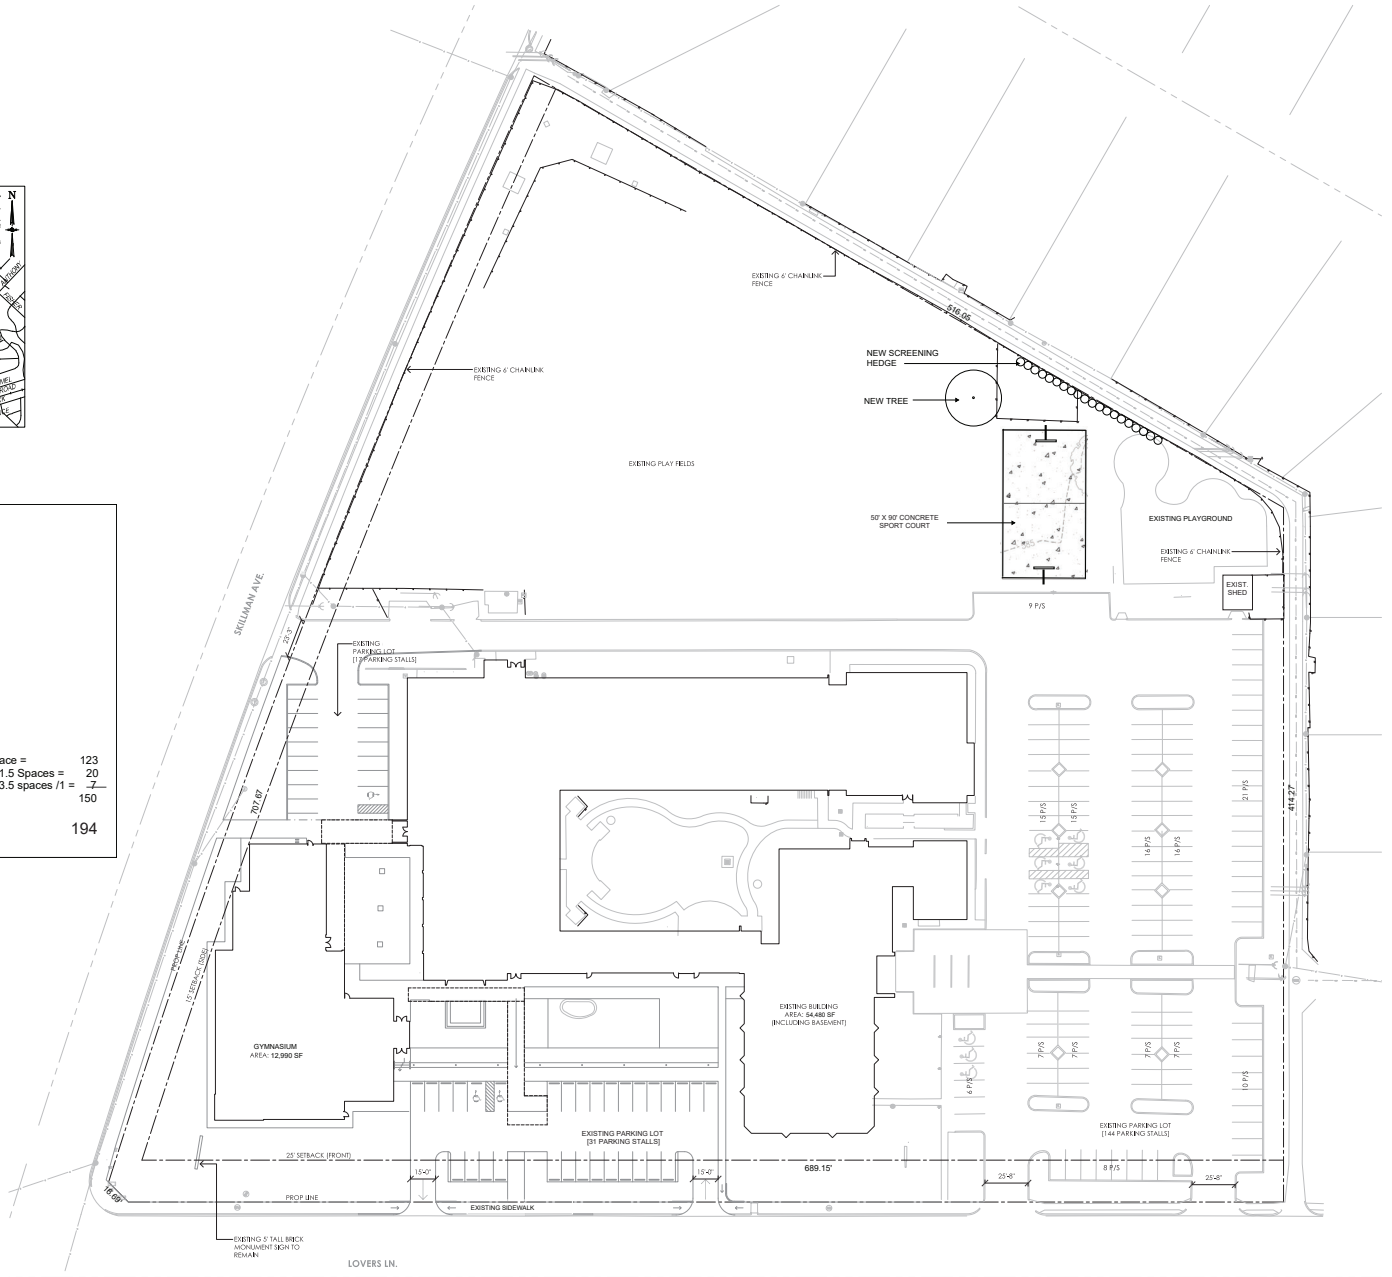

1 DEVELOPMENT PLAN

1" = 30'

ZION LUTHERAN CHURCH

6121 E. LOVERS LN., DALLAS, TEXAS 75214

ISSUED

DRAWING TITLE

DEVELOPMENT PLAN

PD-1053

SHEET NO.

A101