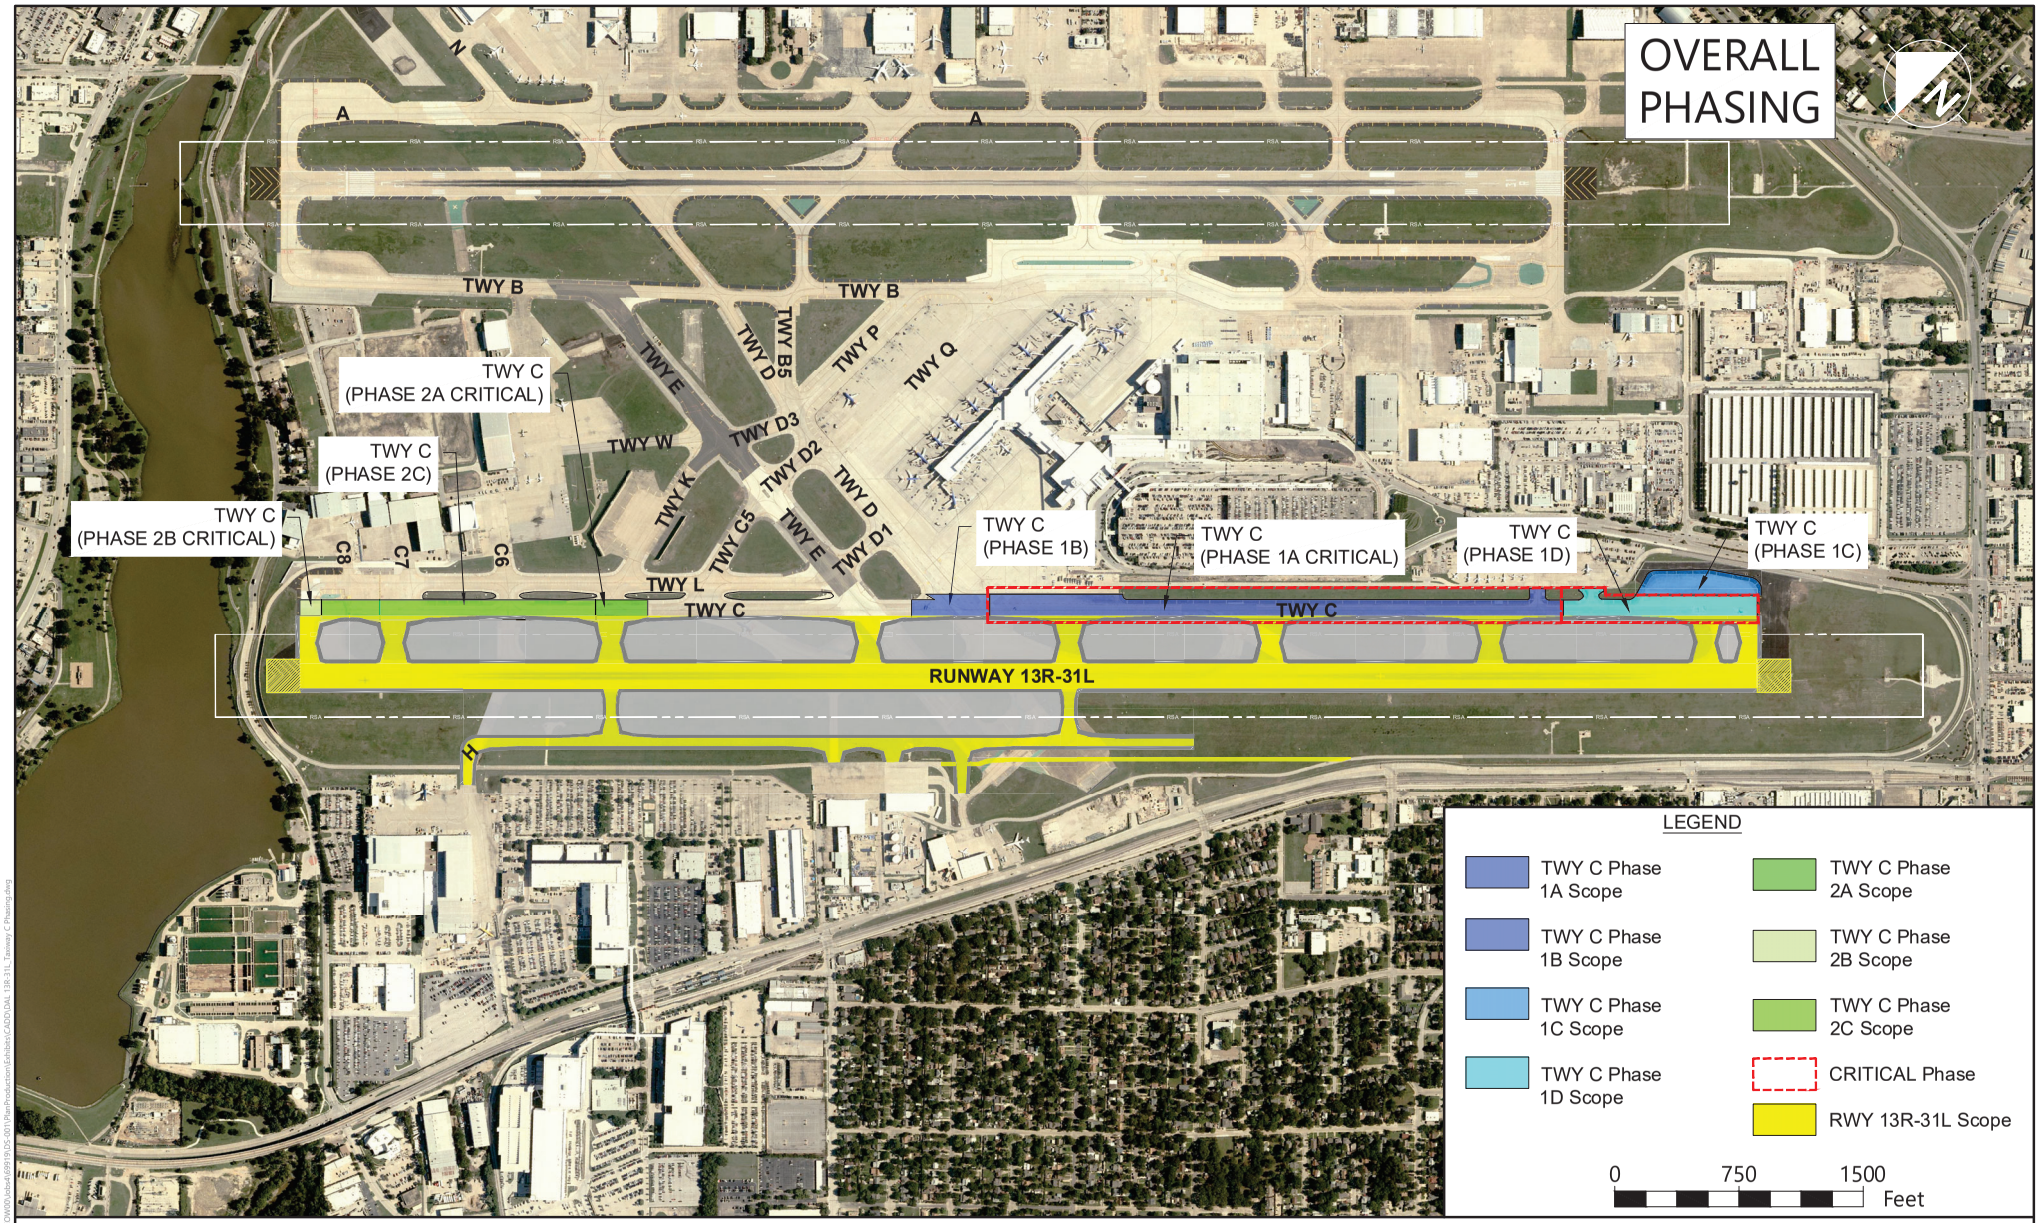

HNTB

RUNWAY 13R-31L/TAXIWAY C OVERALL CONSTRUCTION PHASING

Dallas Love Field